


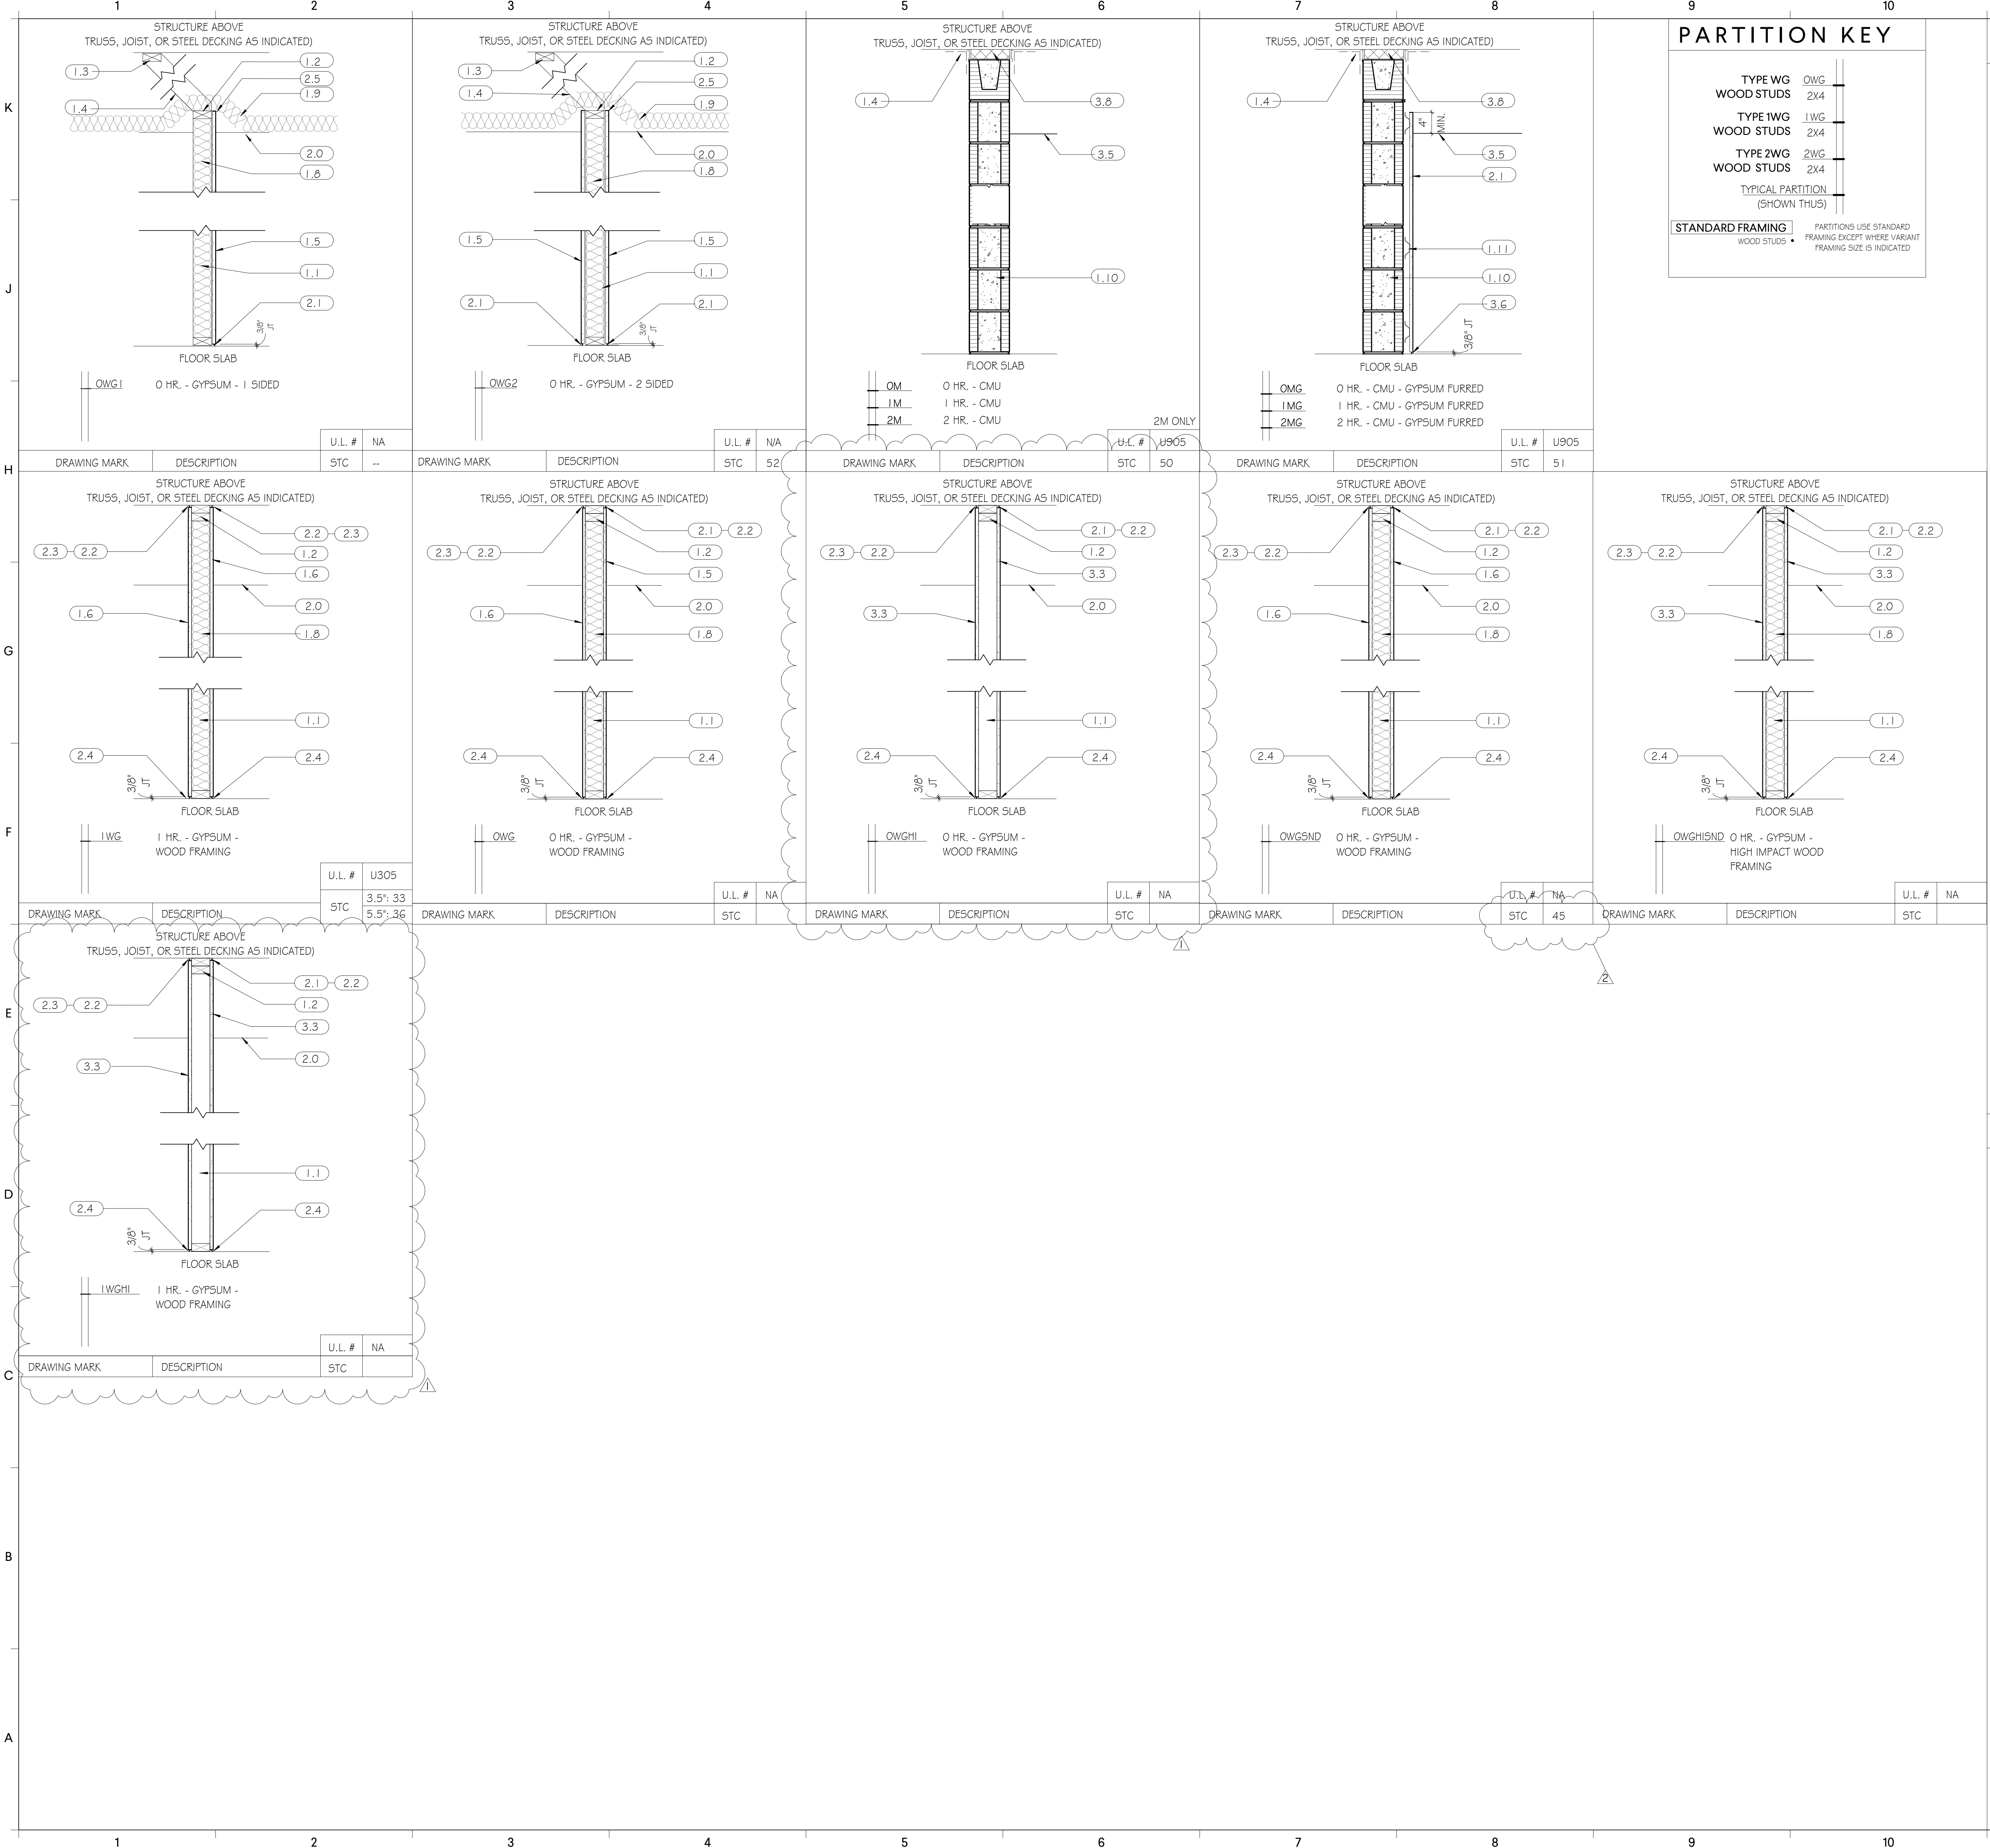


NUMBERED NOTES

(NOT ALL NOTES AND CONDITIONS APPLY)

- WOOD STUDS 1 6" OC DOUBLE-STUD JAMBS FULL HT. AT ALL DOOR OPENINGS
- CONTINUOUS WOOD STUD (NOMINAL THICKNESS)
- 2 1/4" TRACK AS NEEDED TO RECEIVE PARTITION BRACE
- WOOD STUD BRACING MIN. 48 IN. OC (24" OC AT WALL-HUNG CABINETS)
- AT EXTERIOR (PERIMETER) FURRING: 2 IN. METAL Z-FURRING W/ MIN. R-6 BOARD INSUL.
- ONE LAYER 5/8 IN. GYP. BD
- ONE LAYER 5/8 IN. TYPE 'X' GYP. BD
- SOUND ATTENUATION BATT INSULATION. 3.5" THICK
- SOUND ATTENUATION BATT INSULATION. 3.5" THICK. DRAPE OVER & EXTEND 4 FT. EACH SIDE OF PARTITION
- ACOUSTICAL CEILING PANELS. WHERE PANELS W/ COMBINED NRC&CAC RATINGS OF .70/35 (OR BETTER) ARE USED, DRAPED INSULATION MAY BE OMITTED
- ACOUSTICAL SEALANT JOINT. PROVIDE CONT. BEAD UNDER EACH LAYER GYP BD
- ACOUSTICAL SEALANT JOINT. AT WOOD DECKS, COPE GYP. BD. TO UNDERSIDE OF DECK. FILL VOIDS W/ INSULATION. APPLY ACOUSTICAL SEALANT CONT. AT JOINT
- UL LISTED FIRE-RESISTANCE RATED HW (HEAD OF WALL) JOINT (FIRE CAULKING)
- UL LISTED FIRE-RESISTANCE RATED BW (BOTTOM OF WALL) JOINT (FIRE CAULKING)
- EXTEND GYP BOARD TO TOP OF WOOD STUD TO ESTABLISH A DRAFT STOP ASSEMBLY. CONDUIT TURNS/UTS AND ELECTRICAL BOXES MUST STAND CLEAR OF WOOD STUDS TO ALLOW FOR APPLICATION OF UNINTERRUPTED GYPSUM MEMBRANE
- 1/2" PLYWOOD SHEATHING
- PITCHED OR PARALLEL CHORD WOOD TRUSSES AT 24" OC
- RC-1 CHANNELS: (NO INSULATION) 1 6" OC; (WITH INSULATION) 1 2" OC
- 5/8" GYPSUM PANELS TYPE C
- WOOD JOIST AT 1 6" OC
- WOOD STRUCTURAL PANELS, NOMINAL 1"
- FINISH FLOOR OR FLOOR TOPPING MIXTURE
- ONE LAYER 5/8 IN. HIGH IMPACT GYP. BD

GENERAL NOTES - PARTITIONS

- A. WHERE UL LISTED ASSEMBLY NUMBERS ARE REFERENCED ABOVE, PARTITIONS SHALL BE CONSTRUCTED IN STRICT COMPLIANCE WITH REQUIREMENTS SET FORTH BY THE UL FIRE RESISTANCE DIRECTORY. NO DEVIATION SHALL BE ALLOWED WITHOUT PRIOR WRITTEN APPROVAL BY THE ARCHITECT AND/OR BUILDING OFFICIAL.
2. FIRE BARRIERS, FIRE PARTITIONS, & SMOKE BARRIERS [FIRE-RATED]
 - A. ALL PERIMETER JOINTS MUST BE PROTECTED BY UL LISTED FIRE-RESISTANT JOINT SYSTEMS.
 - B. ALL PENETRATIONS OF RATED ASSEMBLIES MUST BE PROTECTED BY UL LISTED THROUGH-PENETRATION FIRESTOPPING ASSEMBLIES.
 - C. FIRE DAMPERS MUST PROTECT HVAC DUCT PENETRATIONS.
- D. IDENTIFY FIRE WALLS, SMOKE BARRIERS, ETC., IN ACCESSIBLE CONCEALED FLOOR, FLOOR-CEILING OR ATTIC SPACES, BY STENCILING "X-HOUR FIRE AND/OR SMOKE BARRIER" IN 3-INCH HIGH CONTRASTING LETTERS, 3/8-INCH MINIMUM STROKE, LOCATE WITHIN 15 FEET OF END OF WALL, AND AT INTERVALS NOT EXCEEDING 30 FEET MEASURED HORIZONTALLY ALONG THE WALL OR PARTITION.
3. SMOKE PARTITIONS [NON-RATED]
 - A. ALL PERIMETER JOINTS MUST BE SEALED WITH AIRTIGHT SEALANT APPLICATION.
 - B. ALL PIPING, ELECTRICAL, AND DUCT PENETRATIONS MUST BE SEALED WITH AIRTIGHT SEALANT APPLICATION.
4. SOUND INSULATION
 - A. INSULATION THICKNESS SHALL MATCH CAVITY DEPTH UNLESS NOTED OTHERWISE.
 - B. INSULATE BEHIND RECESSED ITEMS IN ANY SCHEDULED ACOUSTIC PARTITIONS.
 - C. INSULATION MAY BE OMITTED AT CHASES NOT EXCEEDING 10 S.F. IN AREA.
5. ACOUSTICAL SEALANT
 - A. AT ALL GYP BOARD AND WOOD STUD PARTITIONS: REQUIRED AT BOTTOM AND TOP RUNNERS AND AT WALL ANGLES WHERE DISSIMILAR MATERIALS MEET (SEE DETAILS).
 - B. AT SCHEDULED ACOUSTIC PARTITIONS: AIRTIGHT SEAL IS REQUIRED AT ALL PENETRATIONS.
 - C. ELECTRICAL AND OTHER BOXES TO BE WRAP-SEALED (SEE DETAILS).
6. PARTITION COORDINATION
 - A. COMPLY WITH "9.07 PARTITION COORDINATION WITH OTHER TRADES" REQUIREMENTS LOCATED UNDER "GENERAL NOTES" ON PROJECT INFORMATION DRAWING G1.02

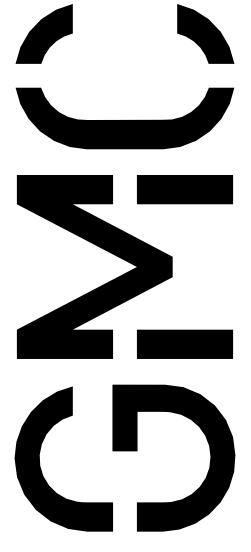


Goodwyn Mills Cawood, LLC
117 Jefferson Street North
Huntsville, AL 35801
T 256.539.3431
GMCNETWORK.COM

	ISSUE	DATE
100% CONSTRUCTION DOCUMENTS		1/9/2026
1	ADDENDUM 4	2/6/2026
2	ADDENDUM 5	2/12/2026
	DRAWN BY:	Author
	CHECKED BY:	Checker

ASHVILLE FIRE STATION #2

222 7TH Avenue North
Ashville, AL 35953

GMC # AHUN250003

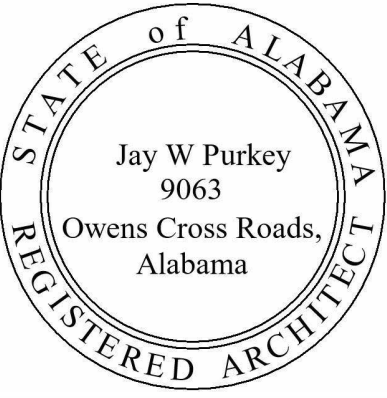

01/09/2026

PARTITION TYPES

G1.21



GNC

Goodwyn Mills Cawood, LLC
117 Jefferson Street North
Huntsville, AL 35801
T 256.539.3431
GMCNETWORK.COM


ISSUE	DATE
100% CONSTRUCTION DOCUMENTS	1/9/2026
ADDENDUM 3	1/23/2026
ADDENDUM 4	2/6/2026
ADDENDUM 5	2/13/2026
DRAWN BY:	J. GARNER
CHECKED BY:	B. WISEMAN

DRAWN BY:	J. GARNER
CHECKED BY:	B. WISEMAN


ASHVILLE FIRE STATION #2

222 7TH Avenue North
Ashtville, AL 35953

GMC # AHUN250003

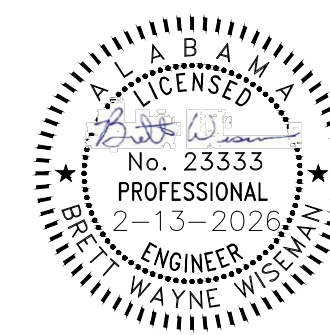


SITE PLAN

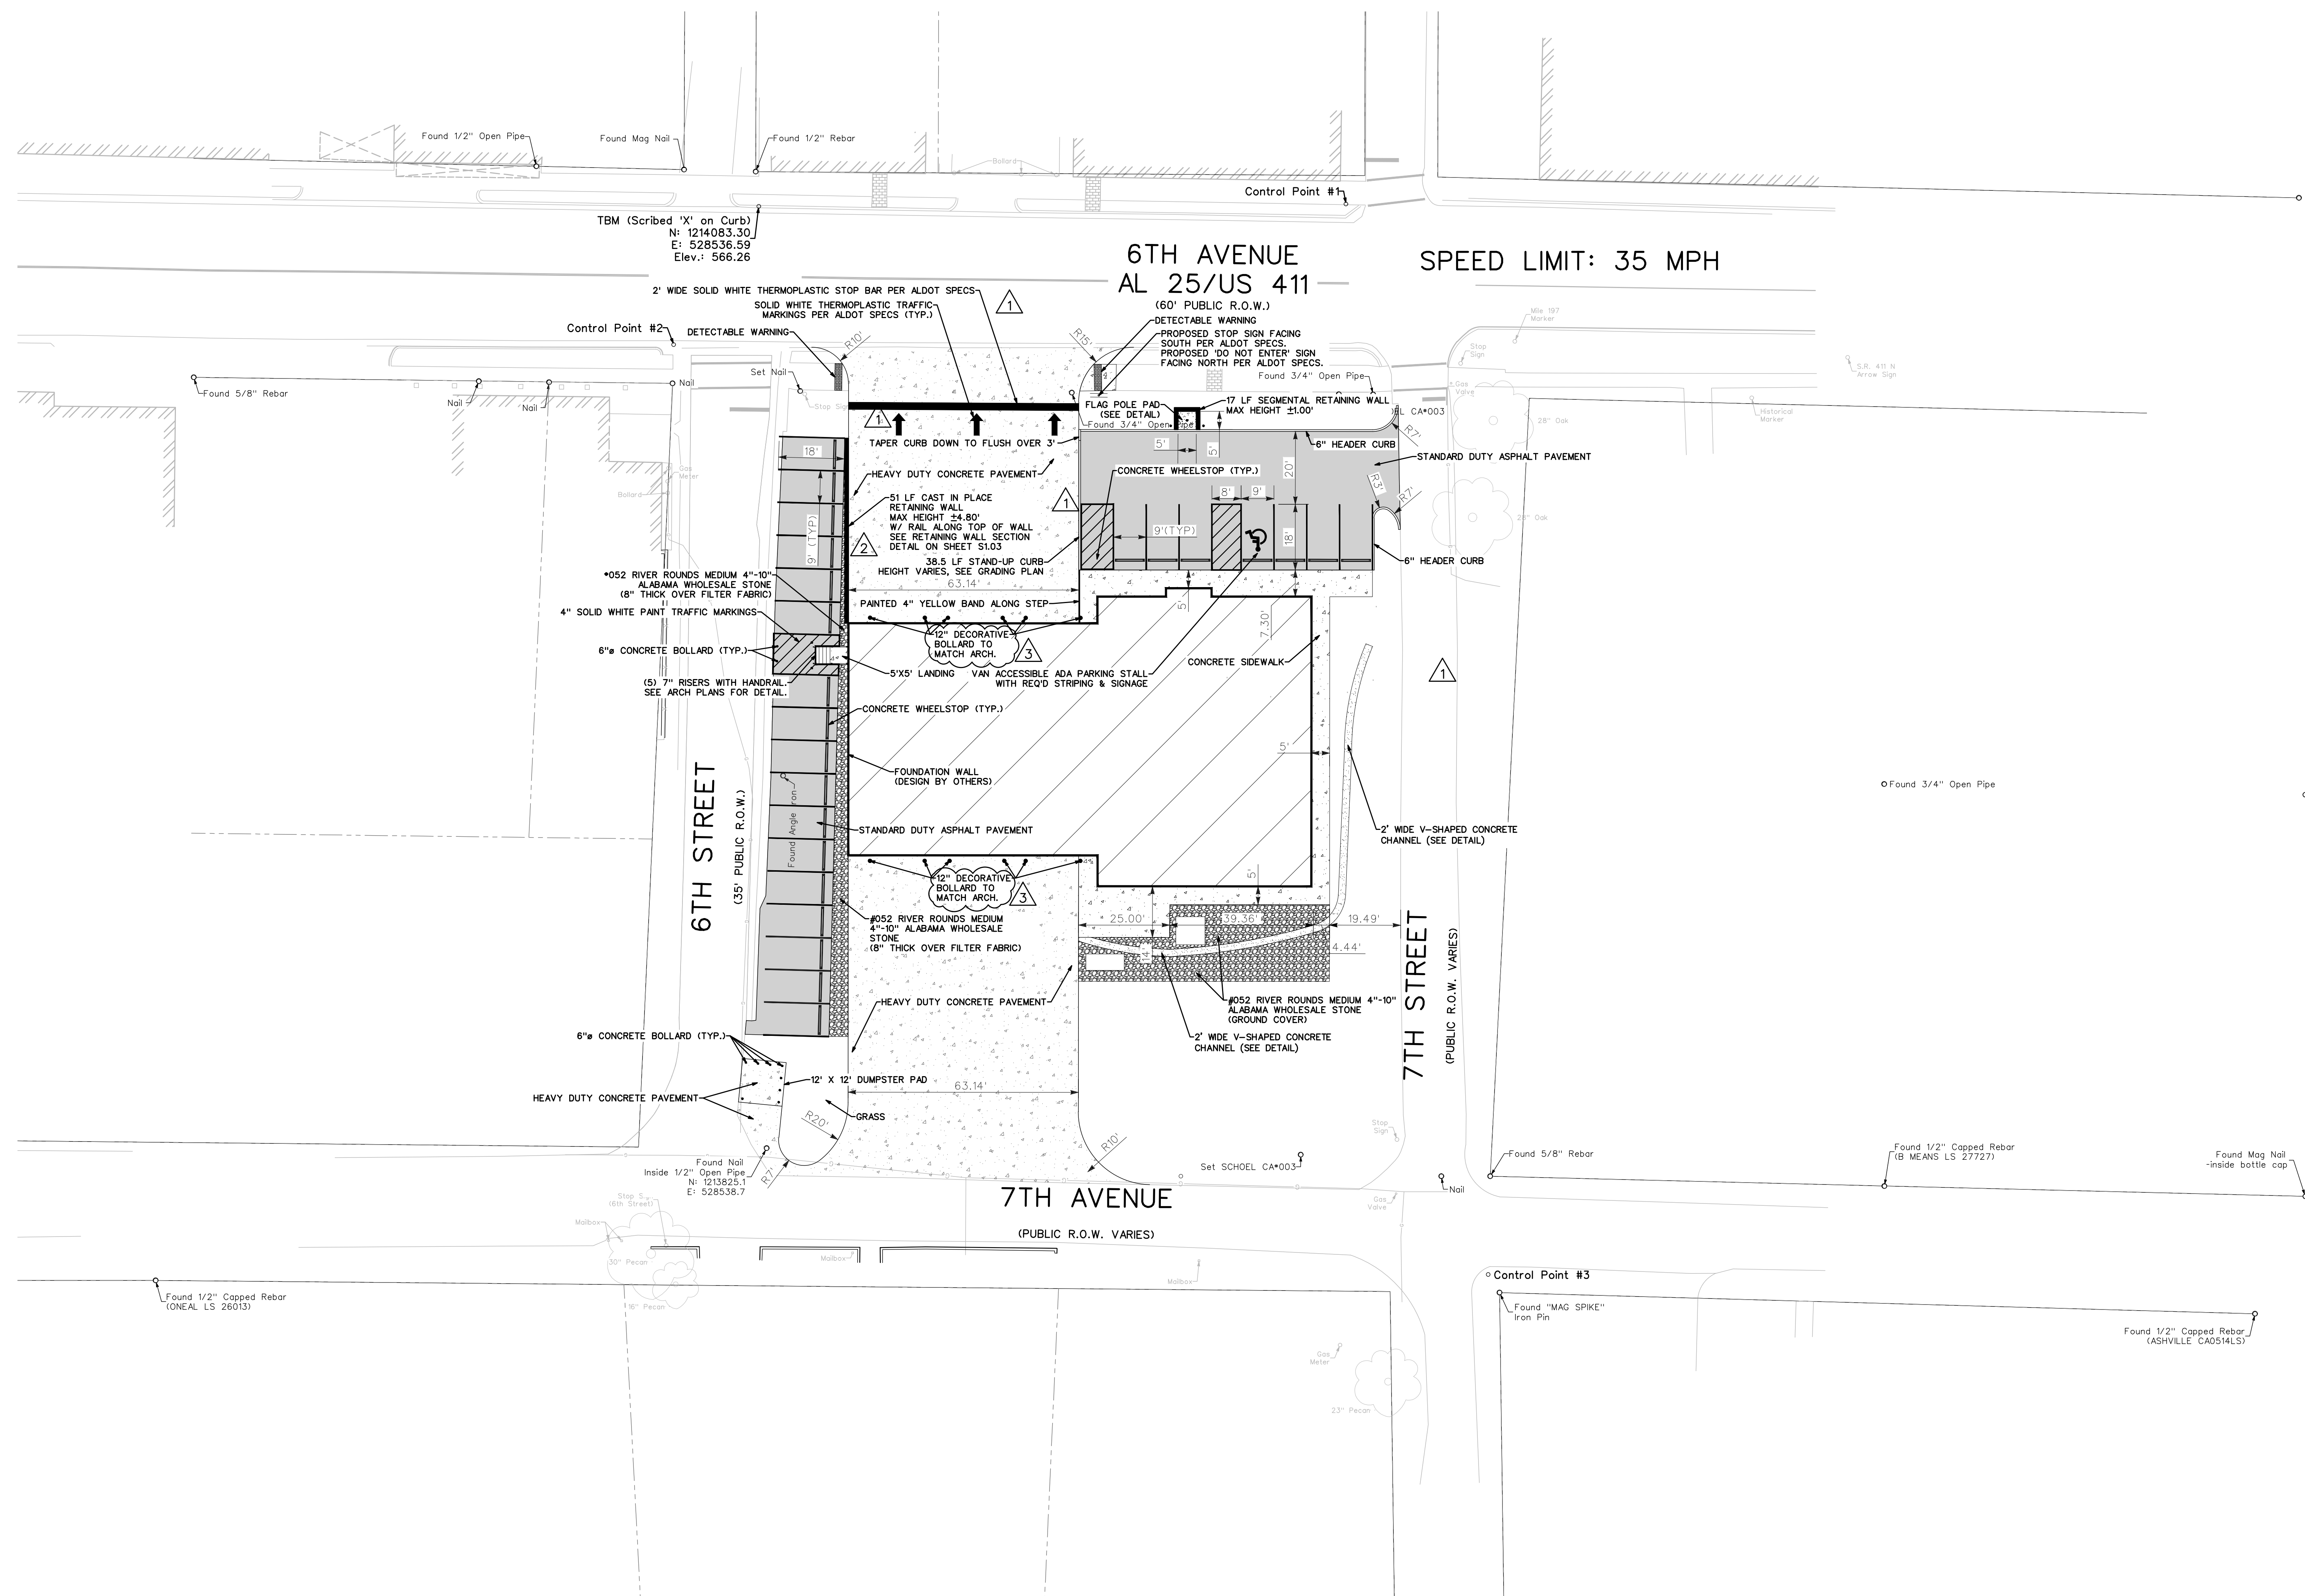


UNDERGROUND UTILITIES SHOWN ON THIS MAP
ARE FROM LOCAL UTILITY COMPANY RECORDS
AND SHOULD BE FIELD VERIFIED IN THE FIELD
PRIOR TO CONSTRUCTION.

JOB SAFETY IS NOT THE RESPONSIBILITY OF THE ENGINEER. THE CONTRACTOR IS RESPONSIBLE FOR CONSTRUCTION SITE SAFETY.

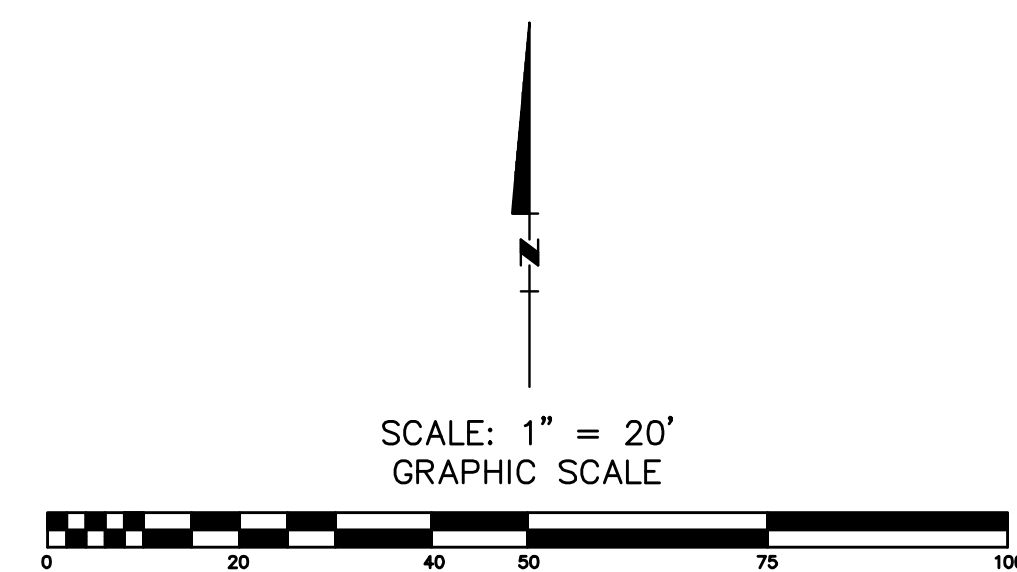

2/17/2026 11:40:4 AM TEMPLATE VERSION: 2025.1

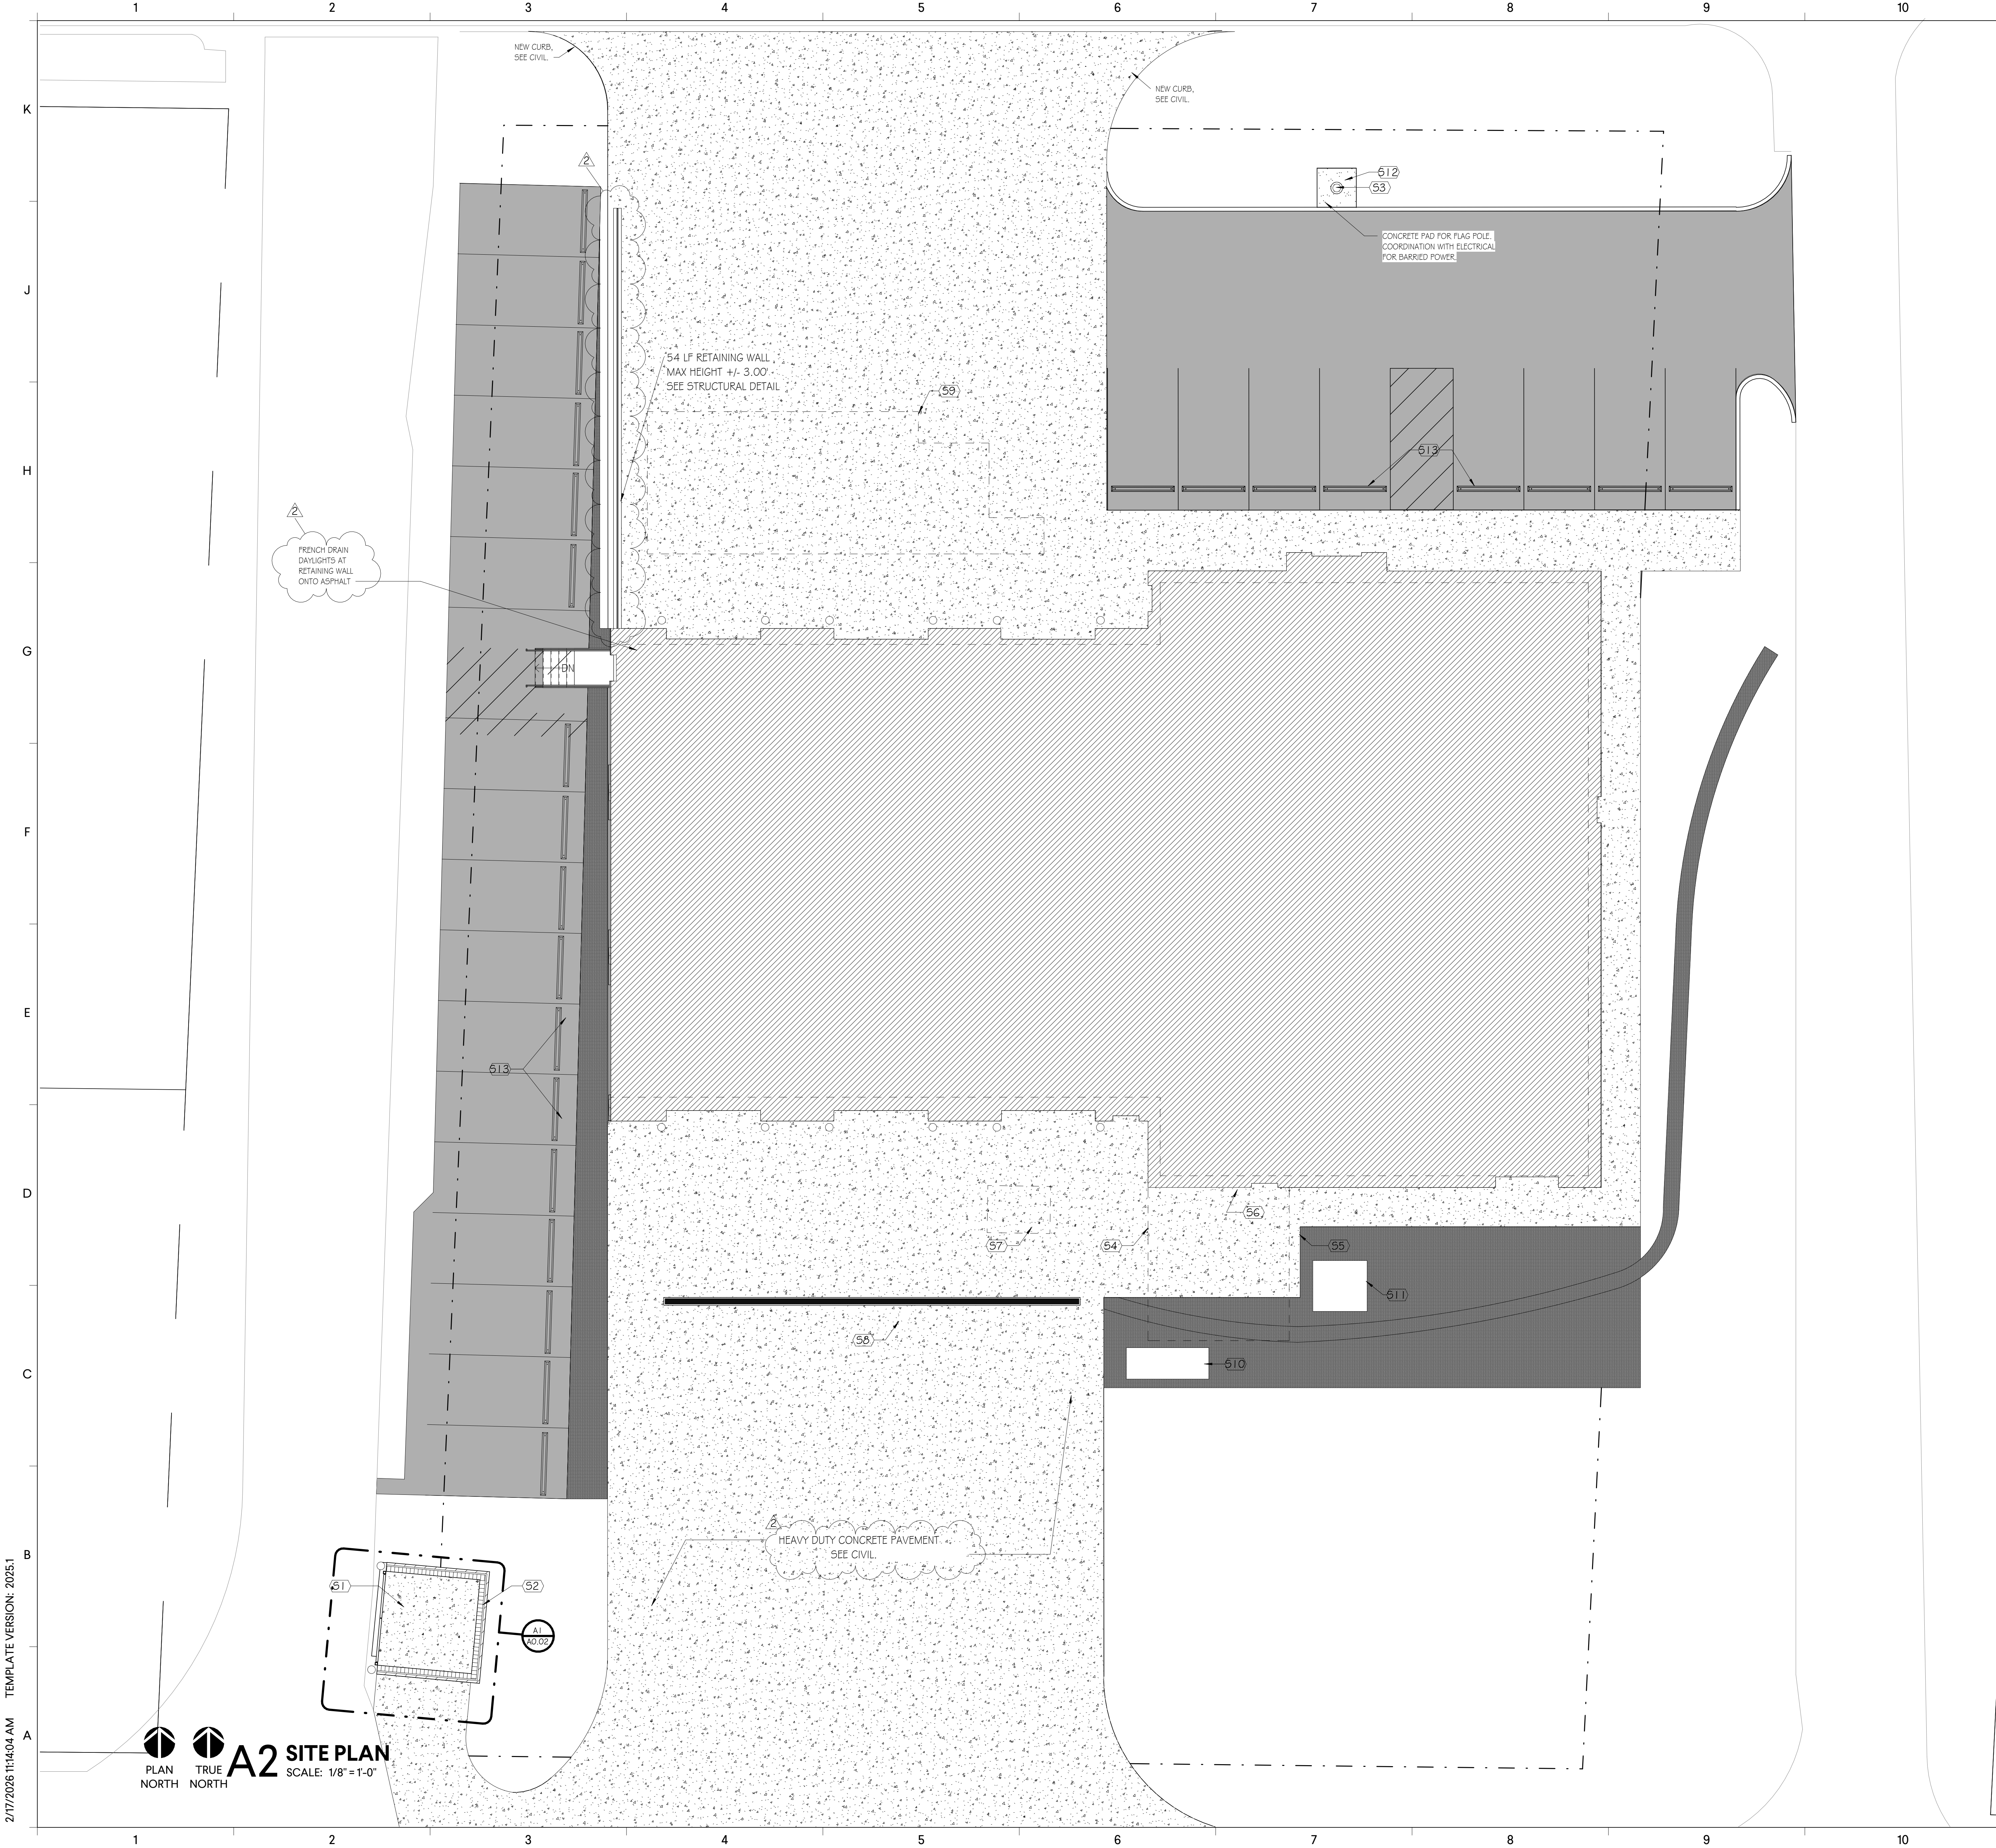

KEY NOTES - SITE PLAN	
KEY	KEYNOTE
51	CONCRETE DUMPSTER PAD. SEE CIVIL.
52	6'-8" BRICK SCUPPER WALL W/ PRECAST CAP. SEE DETAILS.
53	40' FLAG POLE.
54	PREFABRICATED COVERED PATIO CANOPY. SEE DETAILS.
55	CONCRETE PATIO. SEE CIVIL.
56	GAS GRILL PROVIDED BY OWNER. PROVIDE CONNECTION TO NATURAL GAS LINE. SEE MECHANICAL.
57	OIL INTERCEPTOR,(UNDERGROUND) SEE PLUMBING/CIVIL
58	TRENCH DRAIN. SEE PLUMBING
59	UNDERGROUND DETENTION. SEE CIVIL.
510	GENERATOR PAD
511	TRANSFORMER PAD
512	5' X 5' CONCRETE FLAGPOLE PAD. SEE CIVIL.
513	CONCRETE WHEEL STOP.

GENERAL NOTES - SITE PLAN	
1. CONNECT ALL DOWN SPOUTS TO SUBGRADE STORM. SEE CIVIL.	

ASHVILLE FIRE STATION #2

222 7TH Avenue North
Ashville, AL 35953

ARCHITECTURAL SITE PLAN

01/09/2026

A0.01

Goodwyn Mills Cawood, LLC
117 Jefferson Street North
Huntsville, AL 35801
T 256.539.3431
GMCNETWORK.COM


100% CONSTRUCTION DOCUMENTS 1/9/2026
2
ADDENDUM 5/2/22/2026
DRAWN BY: ED
CHECKED BY: JP

STATE of ALABAMA
Jay W Purkey
9063
Owens Cross Roads
Alabama
REGISTERED ARCHITECT

GMC # AHUN250003


GMC

2/17/2026 11:14:09 AM TEMPLATE VERSION: 2025.1

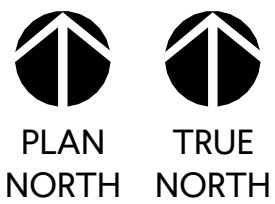

A2 ROOF PLAN

SCALE: 3/16" = 1'-0"

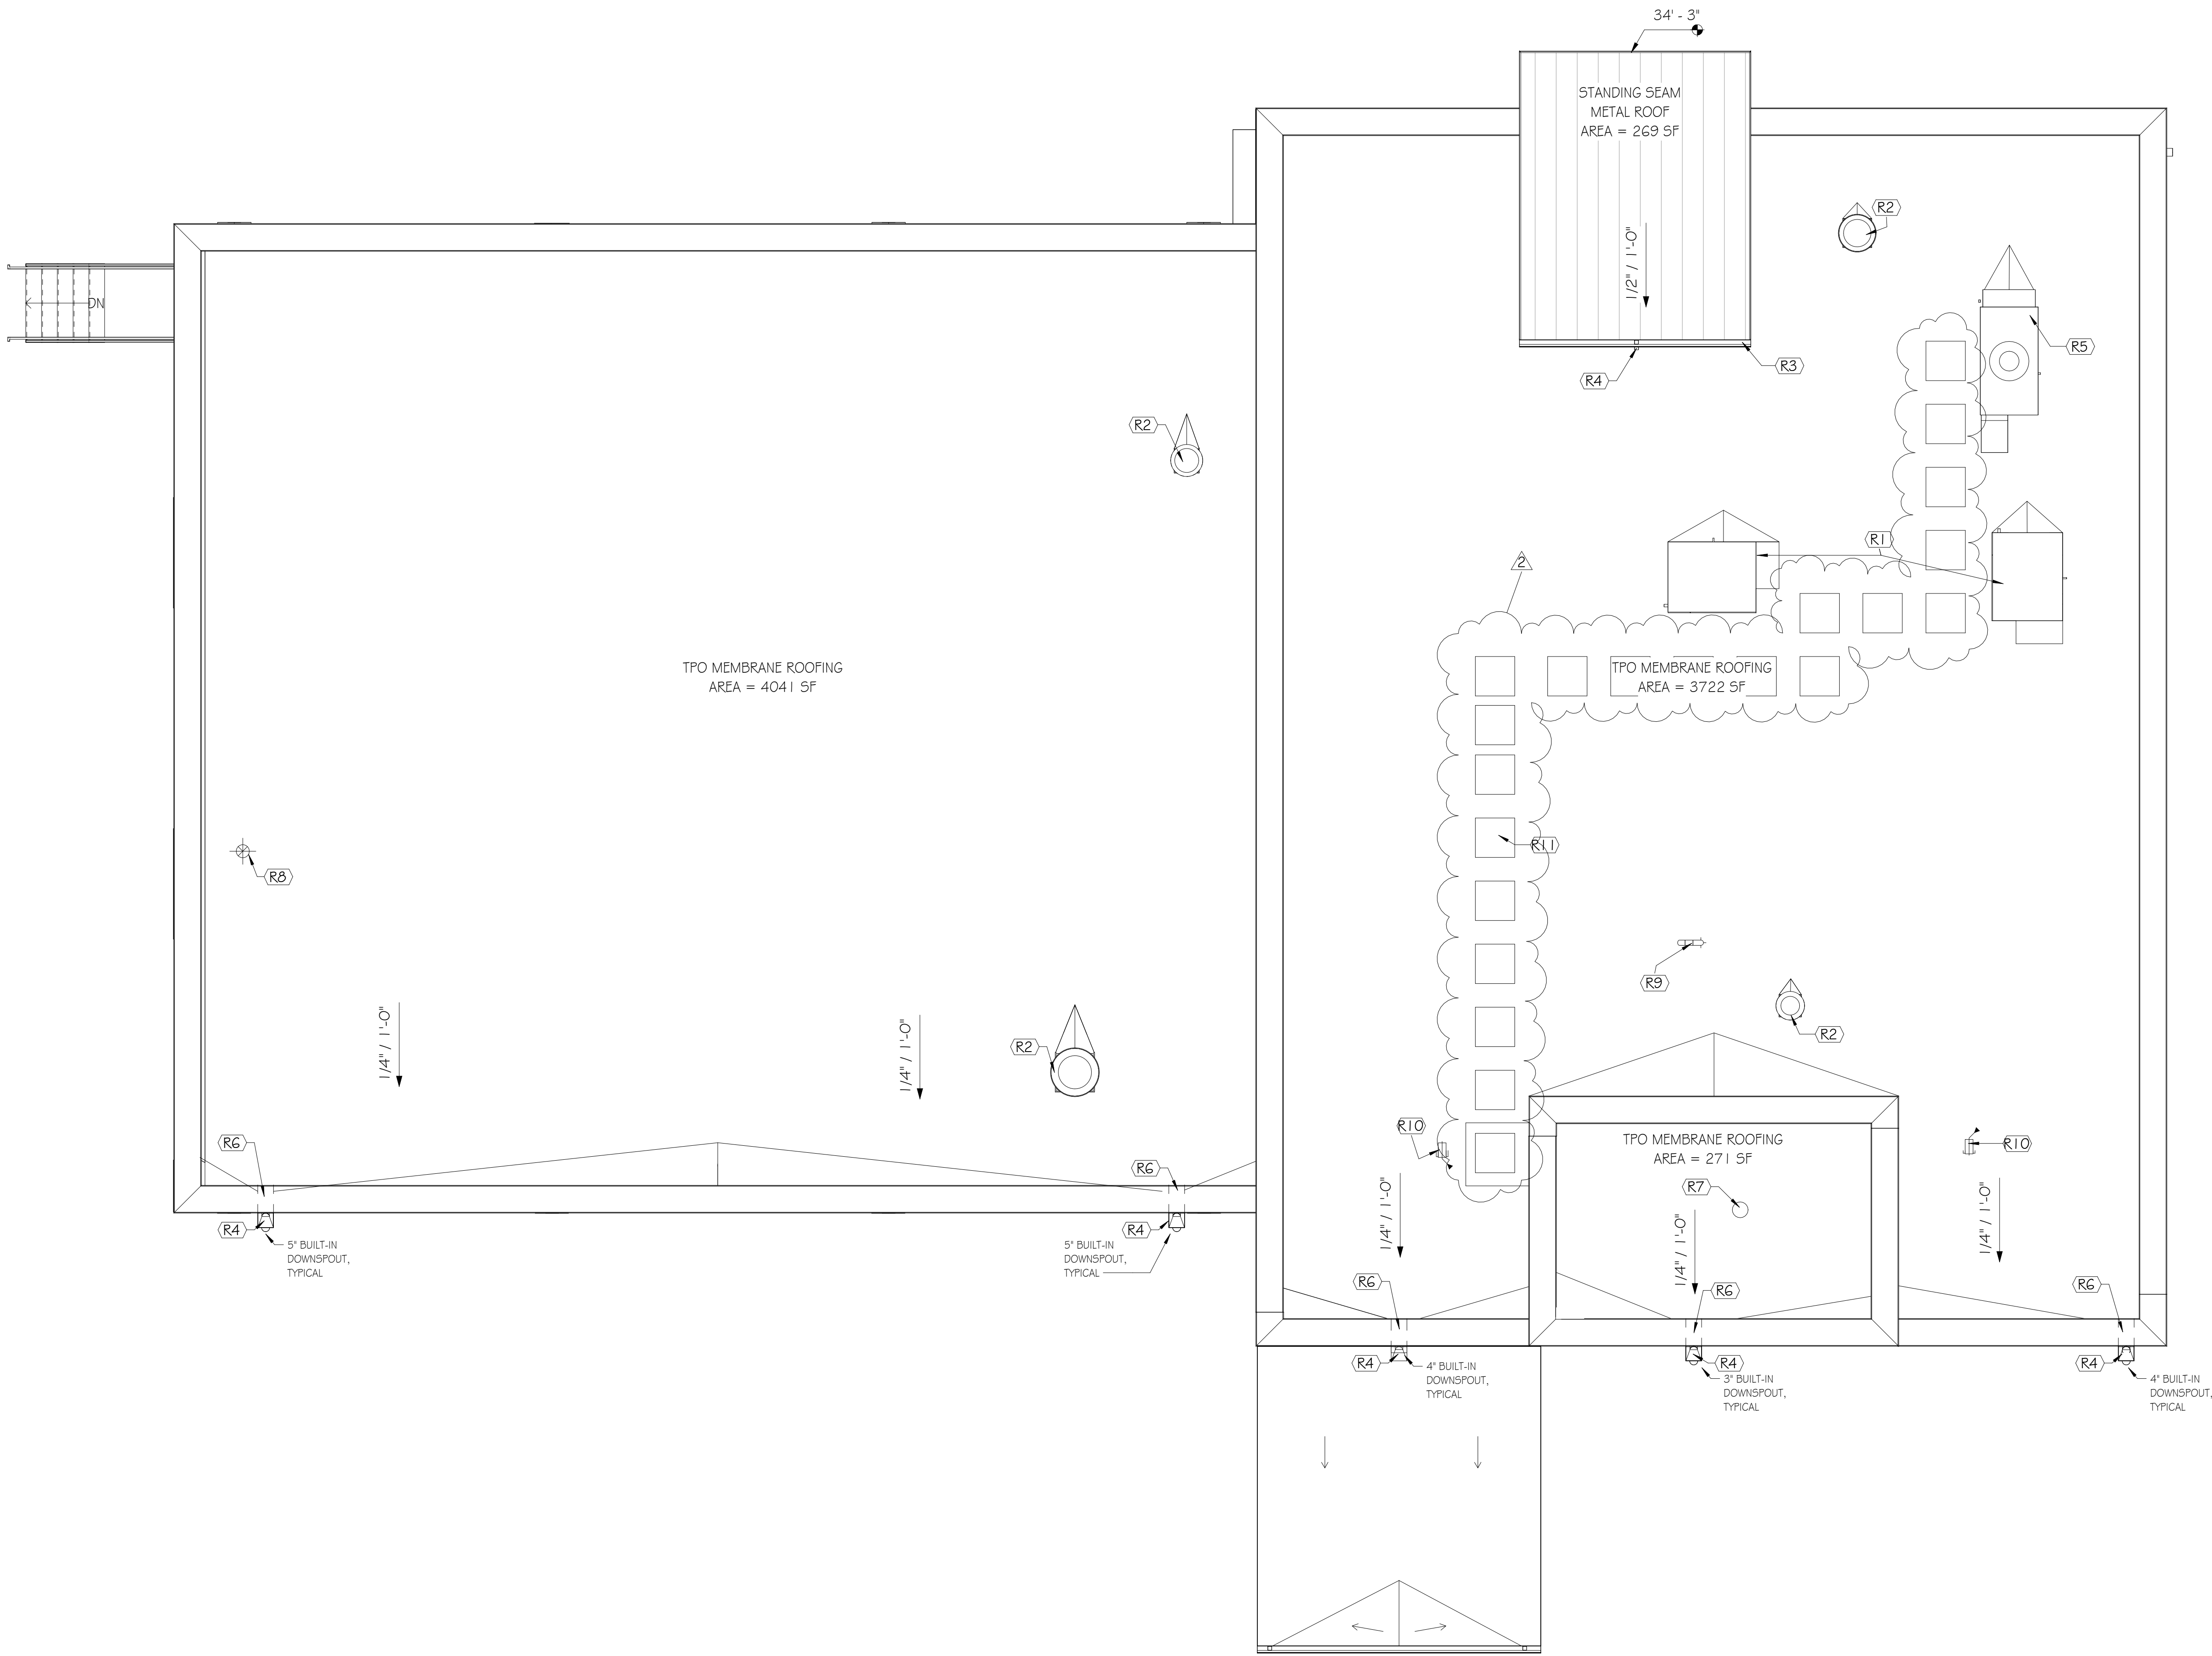


KEY NOTES - ROOF PLAN	
KEY	KEYNOTE
R1	ROOFTOP AIR-HANDELING UNIT. SEE MECH.
R2	FAN. SEE MECH.
R3	PREFINISHED BUILT-IN 6X6 METAL GUTTERS.
R4	DOWNSPOUT.
R5	SUPPLY AIR UNIT. SEE MECH.
R6	THROUGH-WALL SCUPPER WITH OVERFLOW.
R7	OWNER PROVIDED COMMUNICATION ANTENNA. INSTALLED BY OTHER. COORDINATE WITH ELECTRICAL.
R8	PIPE VENT
R9	CLOTHES DRYER EXHAUST. SEE MECH.
R10	RETURN AIR. SEE MECH.
R11	30" X 30" RUBBER WALK PADS. SEE SPECS.
RC1	SEE ELECTRICAL AND SPEC. FOR FAN
RC2	EXHAUST FAN SEE MECH.
RC3	GAS FIRED HEATER. SEE MECHANICAL AND ELECTRICAL
RC4	SEE ELECTRICAL FOR LIGHTING IN STAIRWELL
RC5	EXTERIOR WALL SCONCE, TYP. SEE ELECTRICAL
RC6	PREFINISHED SCUPPER BOX & DOWN SPOUT.
RC7	LOCATION OF ACCESS PANEL TO BE COORDINATED IN FIELD.

GENERAL NOTES - ROOF PLAN

1. ENTER GENERAL NOTES HERE

ASHVILLE FIRE STATION #2

222 7TH Avenue North
Ashville, AL 35953

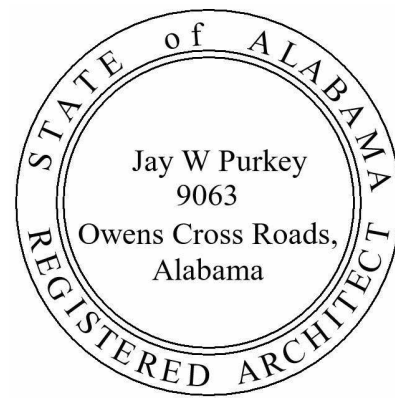

01/09/2026

[Signature]

A3.01

ROOF PLAN

Goodwyn Mills Cawood, LLC
117 Jefferson Street North
Huntsville, AL 35801
T 256.539.3431
GMCNETWORK.COM

ISSUE

DATE

100% CONSTRUCTION DOCUMENTS 1/9/2026

2 ADDENDUM 5/21/2026


DRAWN BY: ED

CHECKED BY: JP


GMC # AHUN250003

2/17/2026 11:14:15 AM TEMPLATE VERSION: 2025.1

K
J
H
G
F
E
D
C
B
A

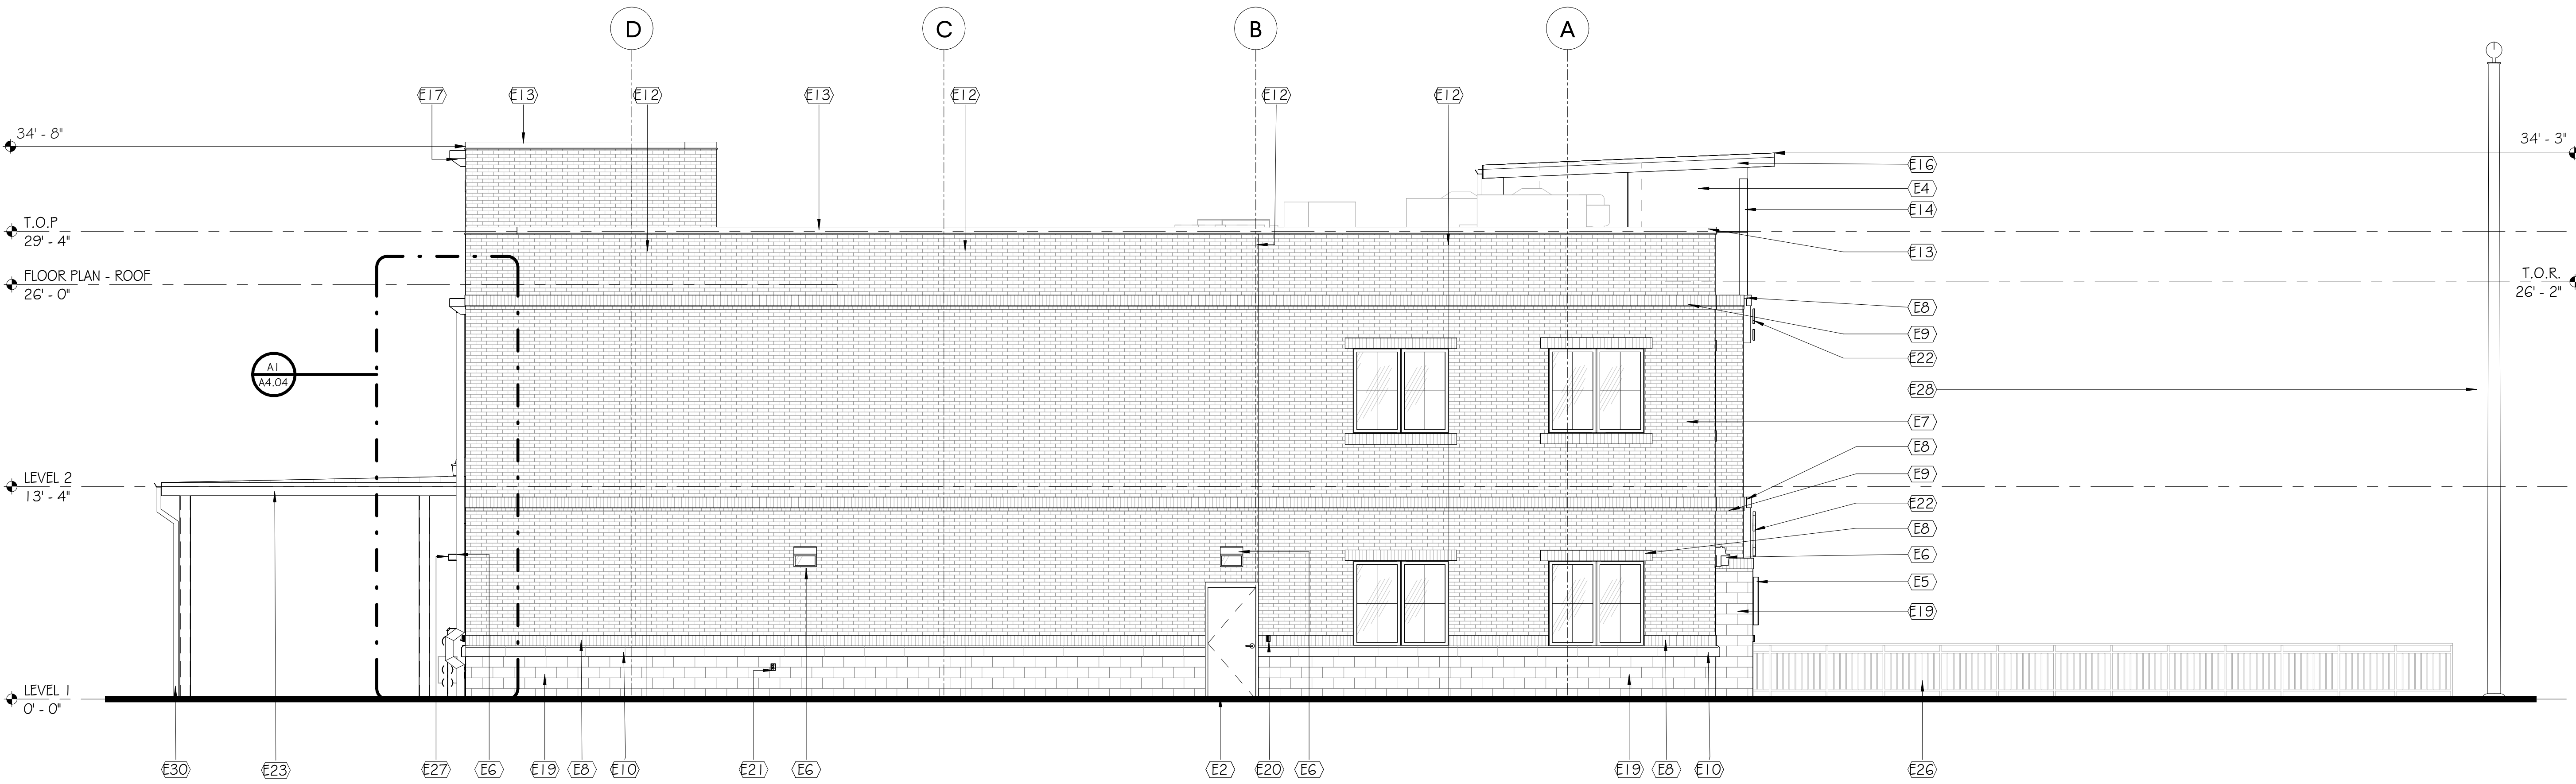

G1 EAST ELEVATION
SCALE: 3/16" = 1'-0"

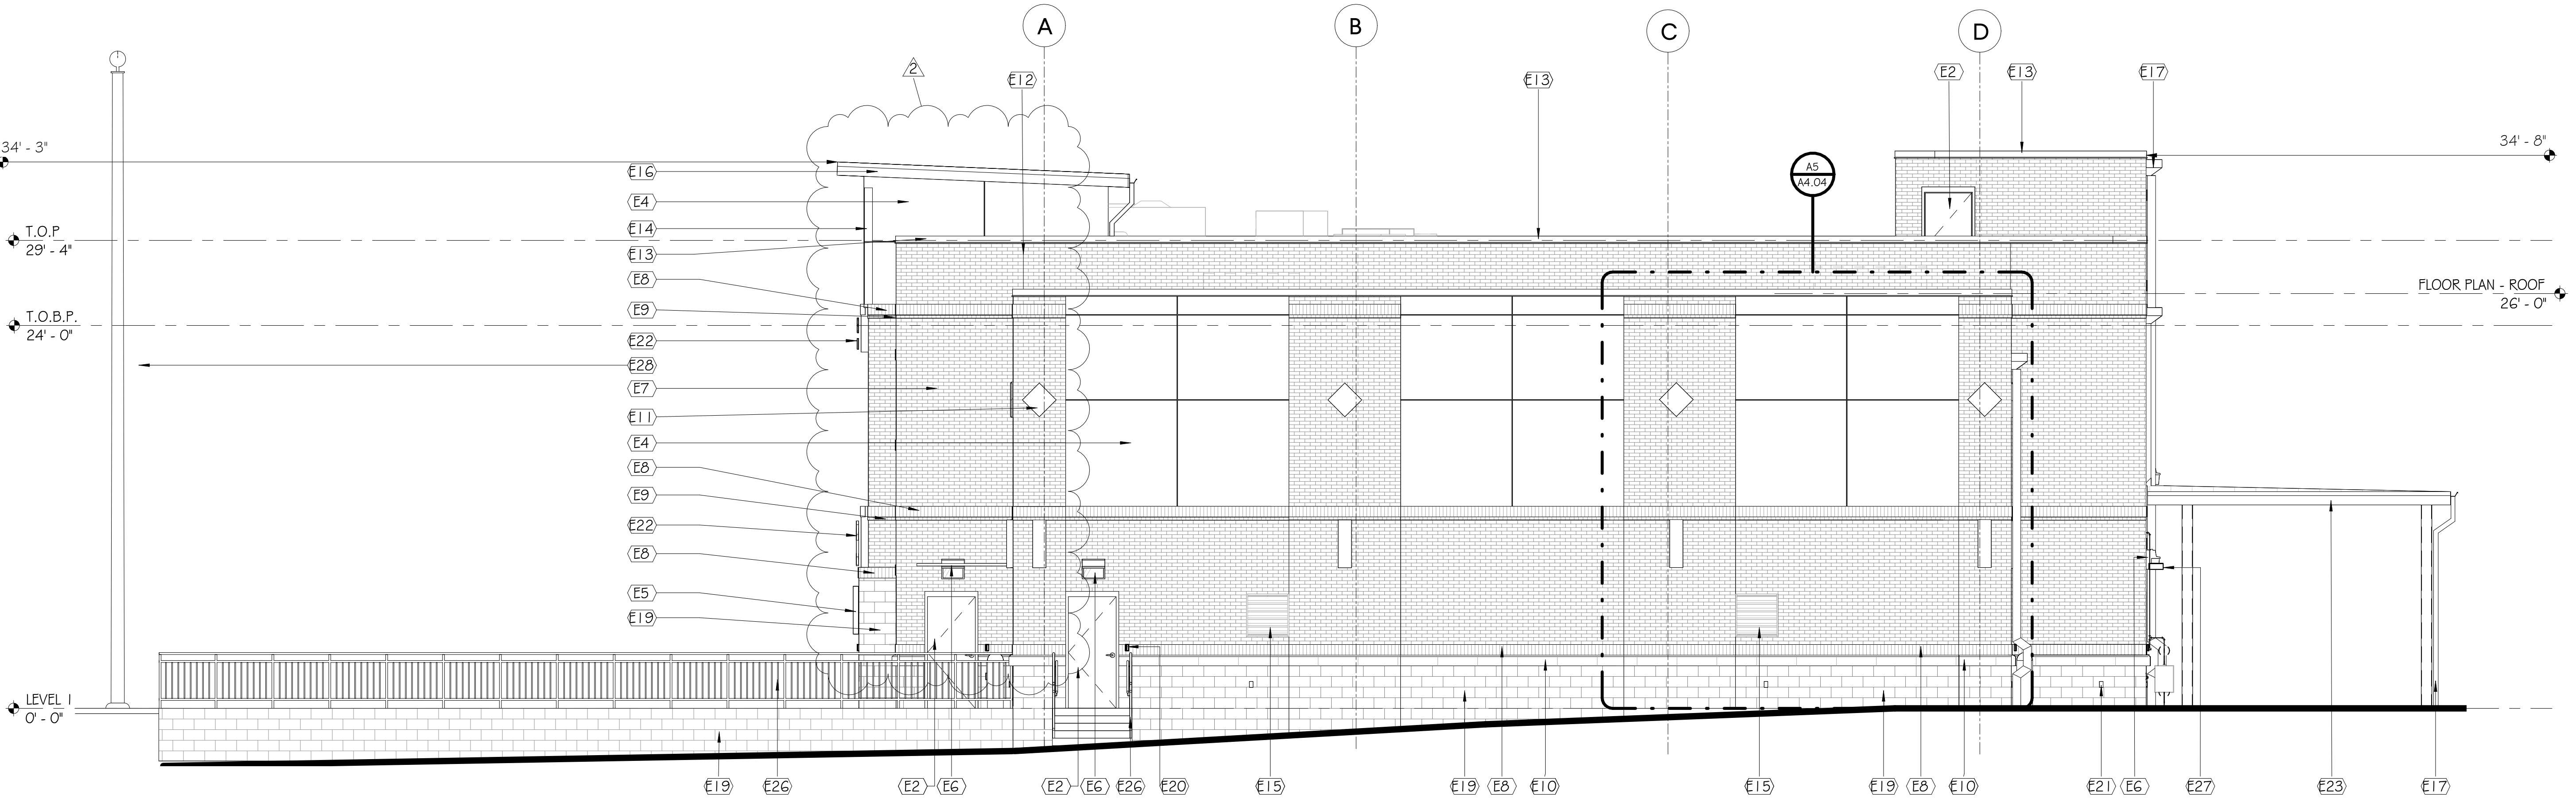

A1 WEST ELEVATION
SCALE: 3/16" = 1'-0"

KEY NOTES - EXTERIOR ELEVATIONS

KEY	KEYNOTE
E1	OVERHEAD ROLLING DOOR.
E2	HOLLOW METAL EXTERIOR DOOR. SEE DOOR SCHEDULE.
E3	OVERHEAD DOOR.
E4	ACM PANELING.
E5	UP/DOWN WALL SCONCE. SEE ELEC.
E6	WALL PACK SECURITY. SEE ELEC.
E7	FIELD BRICK.
E8	BRICK SOLDIER COURSE.
E9	BRICK HEADER COURSE.
E10	CAST STONE WATER TABLE.
E11	CAST STONE MEDALLION.
E12	MASONRY CONTROL JOINT.
E13	PRE-FINISHED METAL COPING.
E14	ALUMINUM FRAMED STOREFRONT SYSTEM.
E15	PRE-FINISHED METAL LOUVER.
E16	10" FASCIA.
E17	PREFINISHED SCUPPER BOX & DOWN SPOUT.
E18	DECORATIVE BOLLARD, METAL. SEE SPECS.
E19	CAST STONE.
E20	CARD READER. SEE ELEC.
E21	EXT. WALL OUTLET. SEE ELEC.
E22	MTL. LOGO. SEE SPECIFICATIONS.
E23	PREFABRICATED MTL. CANOPY.
E24	STEEL PIPE, SEE PLUMB.
E25	GAS METER. SEE MECH.
E26	PAINTED STEEL GUARDRAIL (WITH HANDRAIL WHERE REQUIRED).
E27	SPEAKER. SEE ELEC.
E28	40' FLAG POLE.
E29	COORDINATE STAIR GRADES WITH CIVIL.
E30	PREFINISHED GUTTER & DOWN SPOUT.

GENERAL NOTES - EXTERIOR ELEVATIONS

- EXTERIOR ELEVATIONS ARE TO EXPRESS DESIGN INTENT. REFER TO SECTIONS FOR FURTHER DETAIL.
- DO NOT SCALE ELEVATIONS. IF DIMENSIONS OR PLACEMENT OF ANY ITEM IS IN QUESTION, CONTACT THE ARCHITECT.

ASHVILLE FIRE STATION #2

Jay W Purkey
9063
Owens Cross Roads,
Alabama

EXTERIOR ELEVATIONS

01/09/2026

[Signature]

A4.02

ISSUE DATE

100% CONSTRUCTION DOCUMENTS 1/9/2026

2 ADDENDUM 5/21/2026


DRAWN BY: ED

CHECKED BY: JP

Goodwyn Mills Cawood, LLC
117 Jefferson Street North
Huntsville, AL 35801
T 256.539.3431
GMCNETWORK.COM


GMC

2/17/2026 11:42:24 AM TEMPLATE VERSION: 2025.1

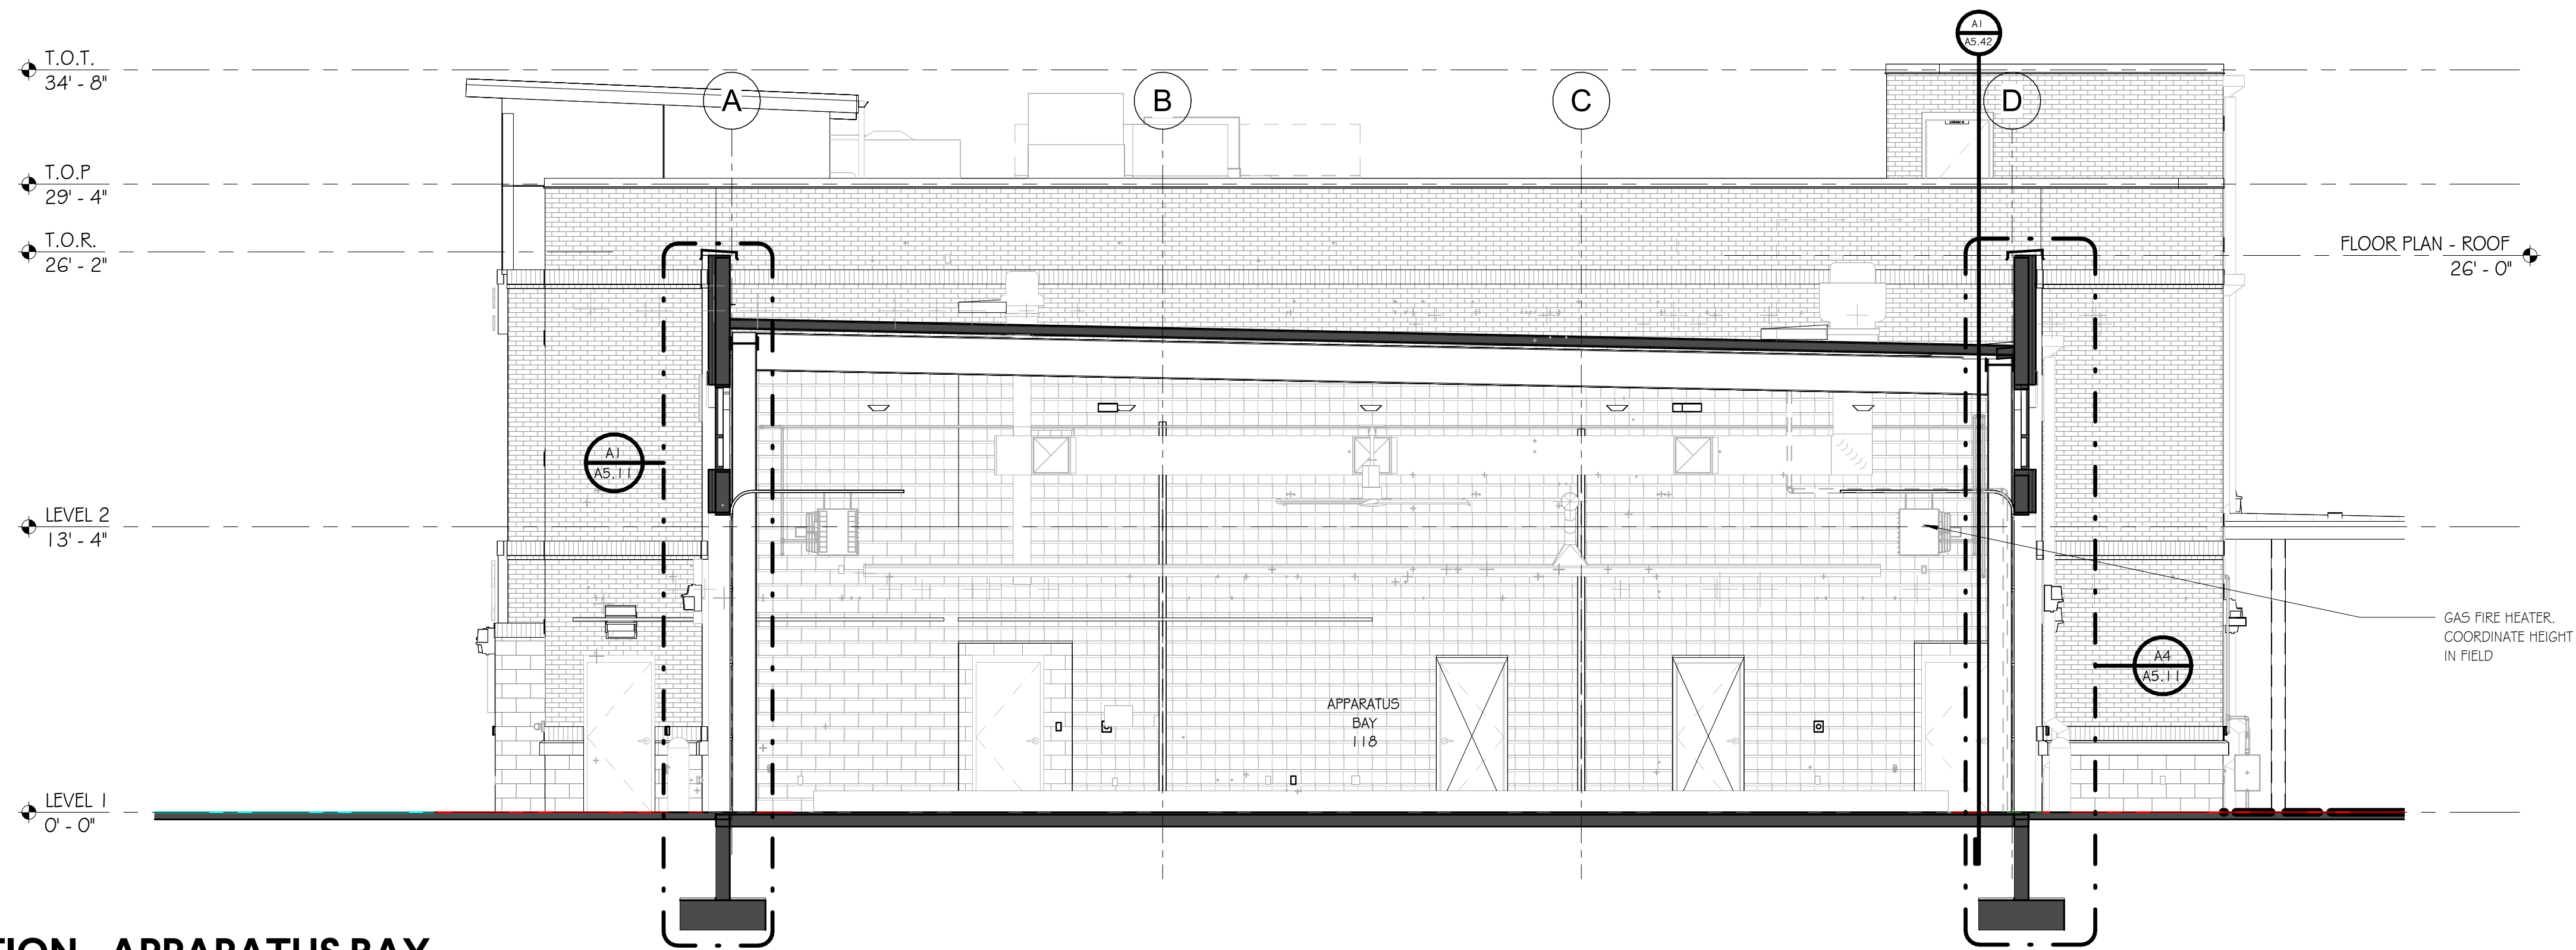


G1 BUILDING SECTION - APPARATUS BAY

SCALE: 3/16" = 1'-0"

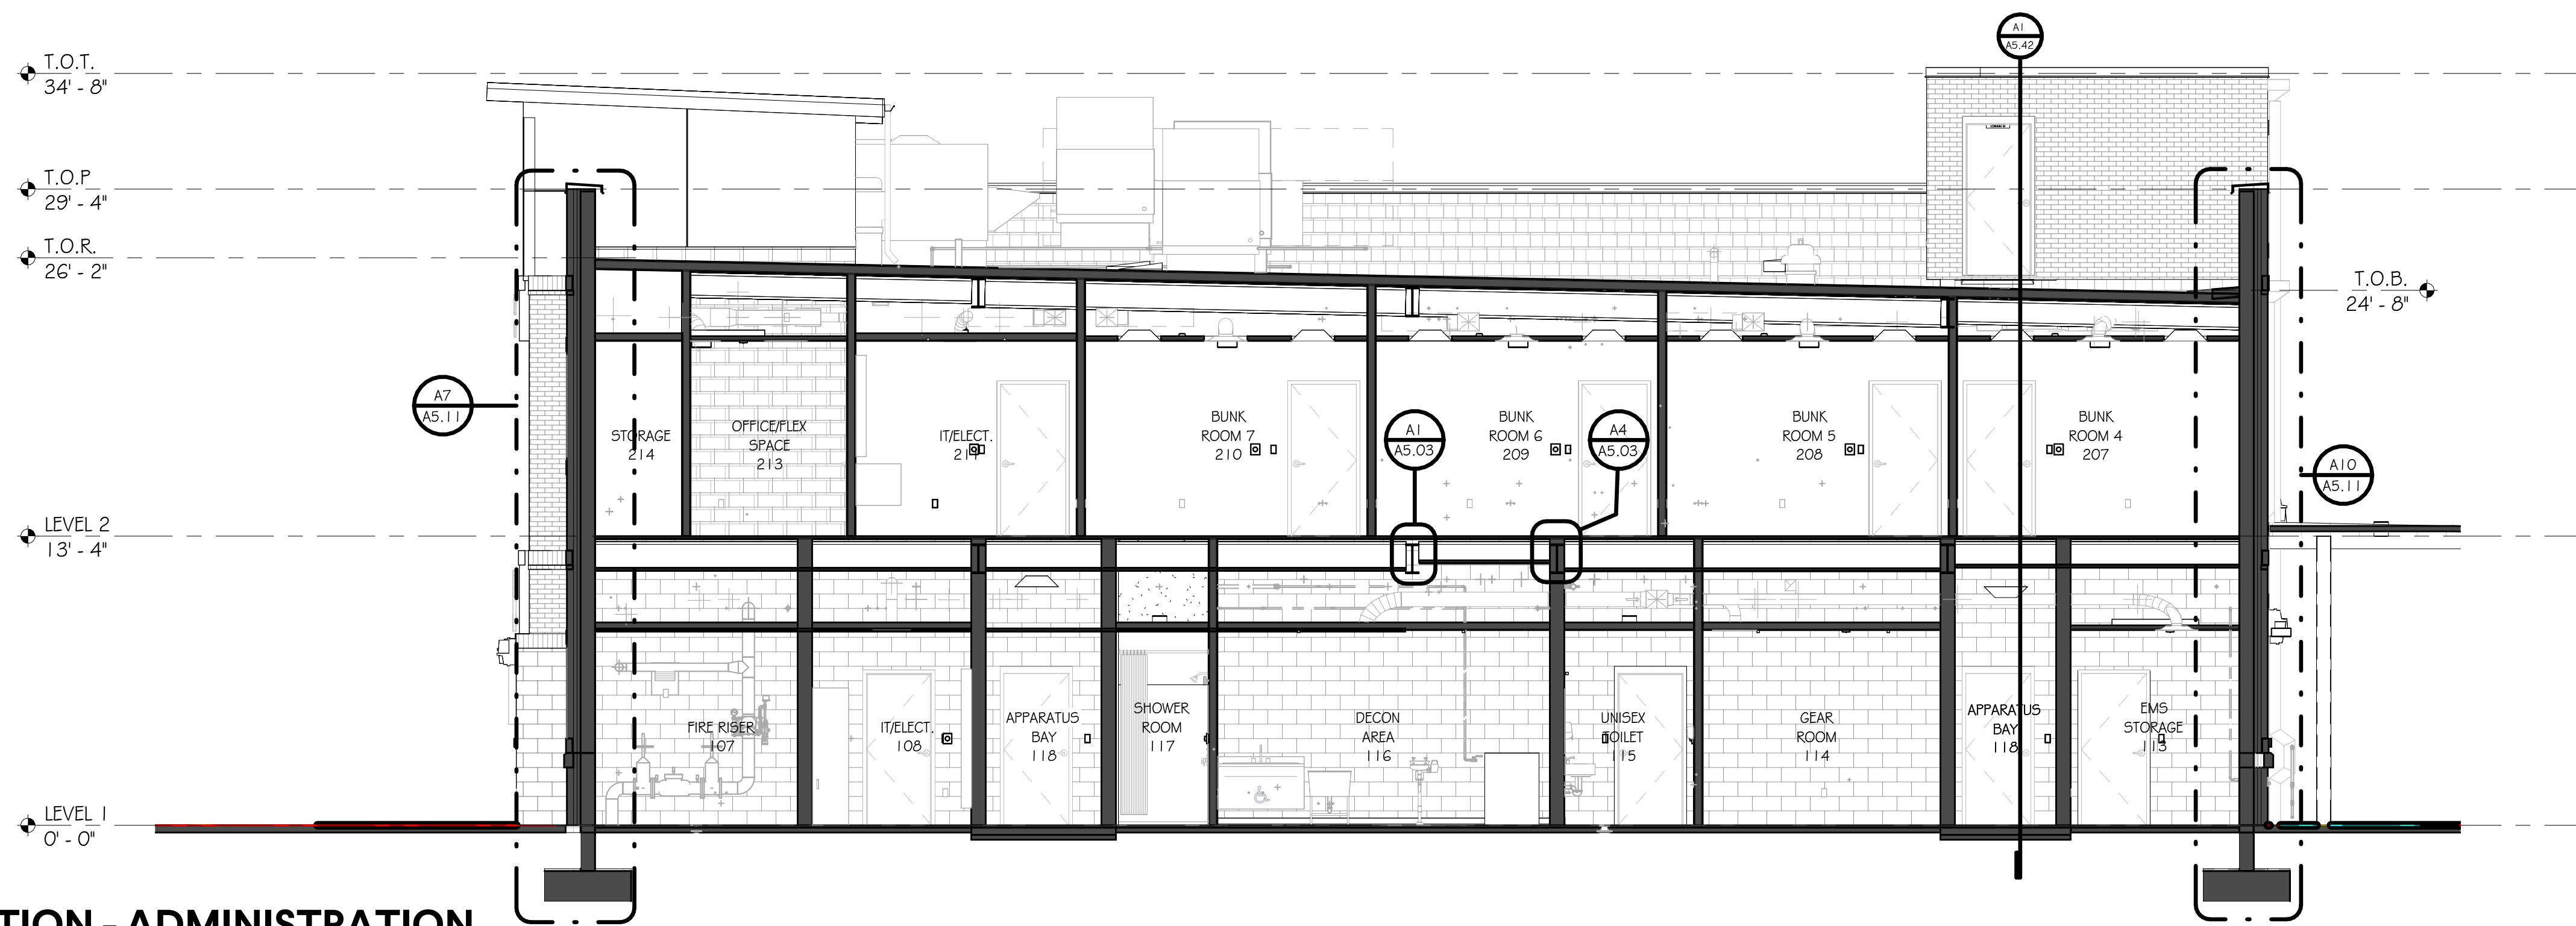

D1 BUILDING SECTION - ADMINISTRATION

SCALE: 3/16" = 1'-0"

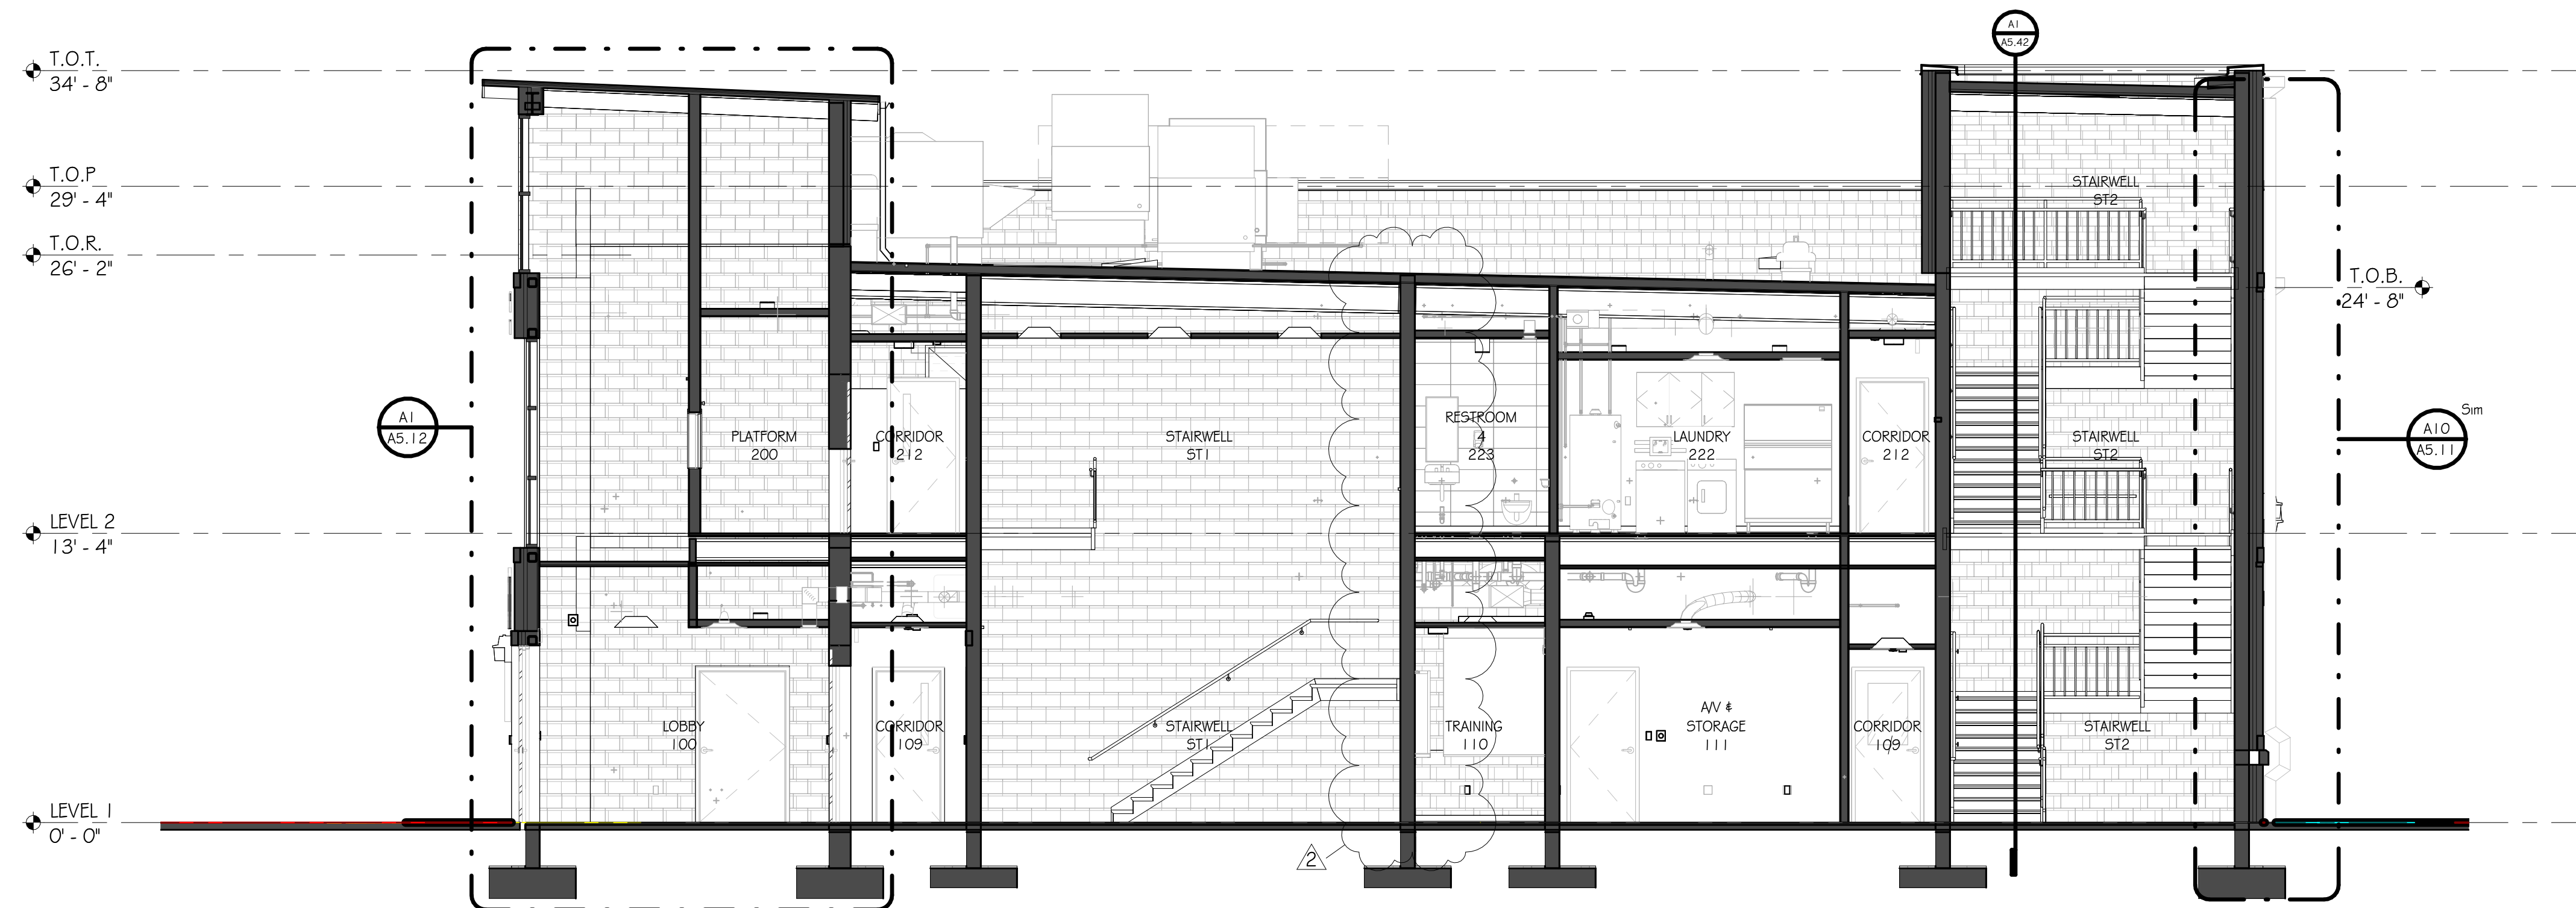

A1 BUILDING SECTION - ADMINISTRATION 2

SCALE: 3/16" = 1'-0"

GENERAL NOTES - BUILDING SECTIONS

1. ENTER GENERAL NOTES HERE

BUILDING SECTIONS

ASHVILLE FIRE STATION #2

222 7TH Avenue North
Ashville, AL 35953

ISSUE

DATE


100% CONSTRUCTION DOCUMENTS 1/9/2026
2
ADDENDUM 5 2/12/2026

DRAWN BY: ED

CHECKED BY: JP

Goodwyn Mills Cawood, LLC
117 Jefferson Street North
Huntsville, AL 35801
T 256.539.3431
GMCNETWORK.COM


GMC

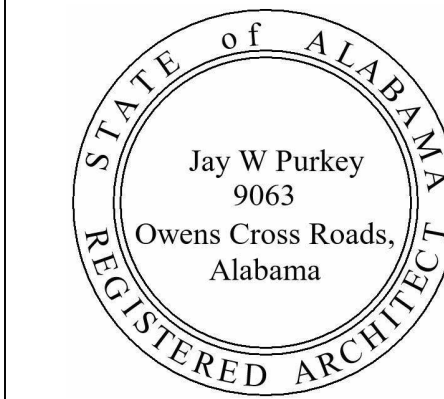

01/09/2026


[Signature]

A5.01

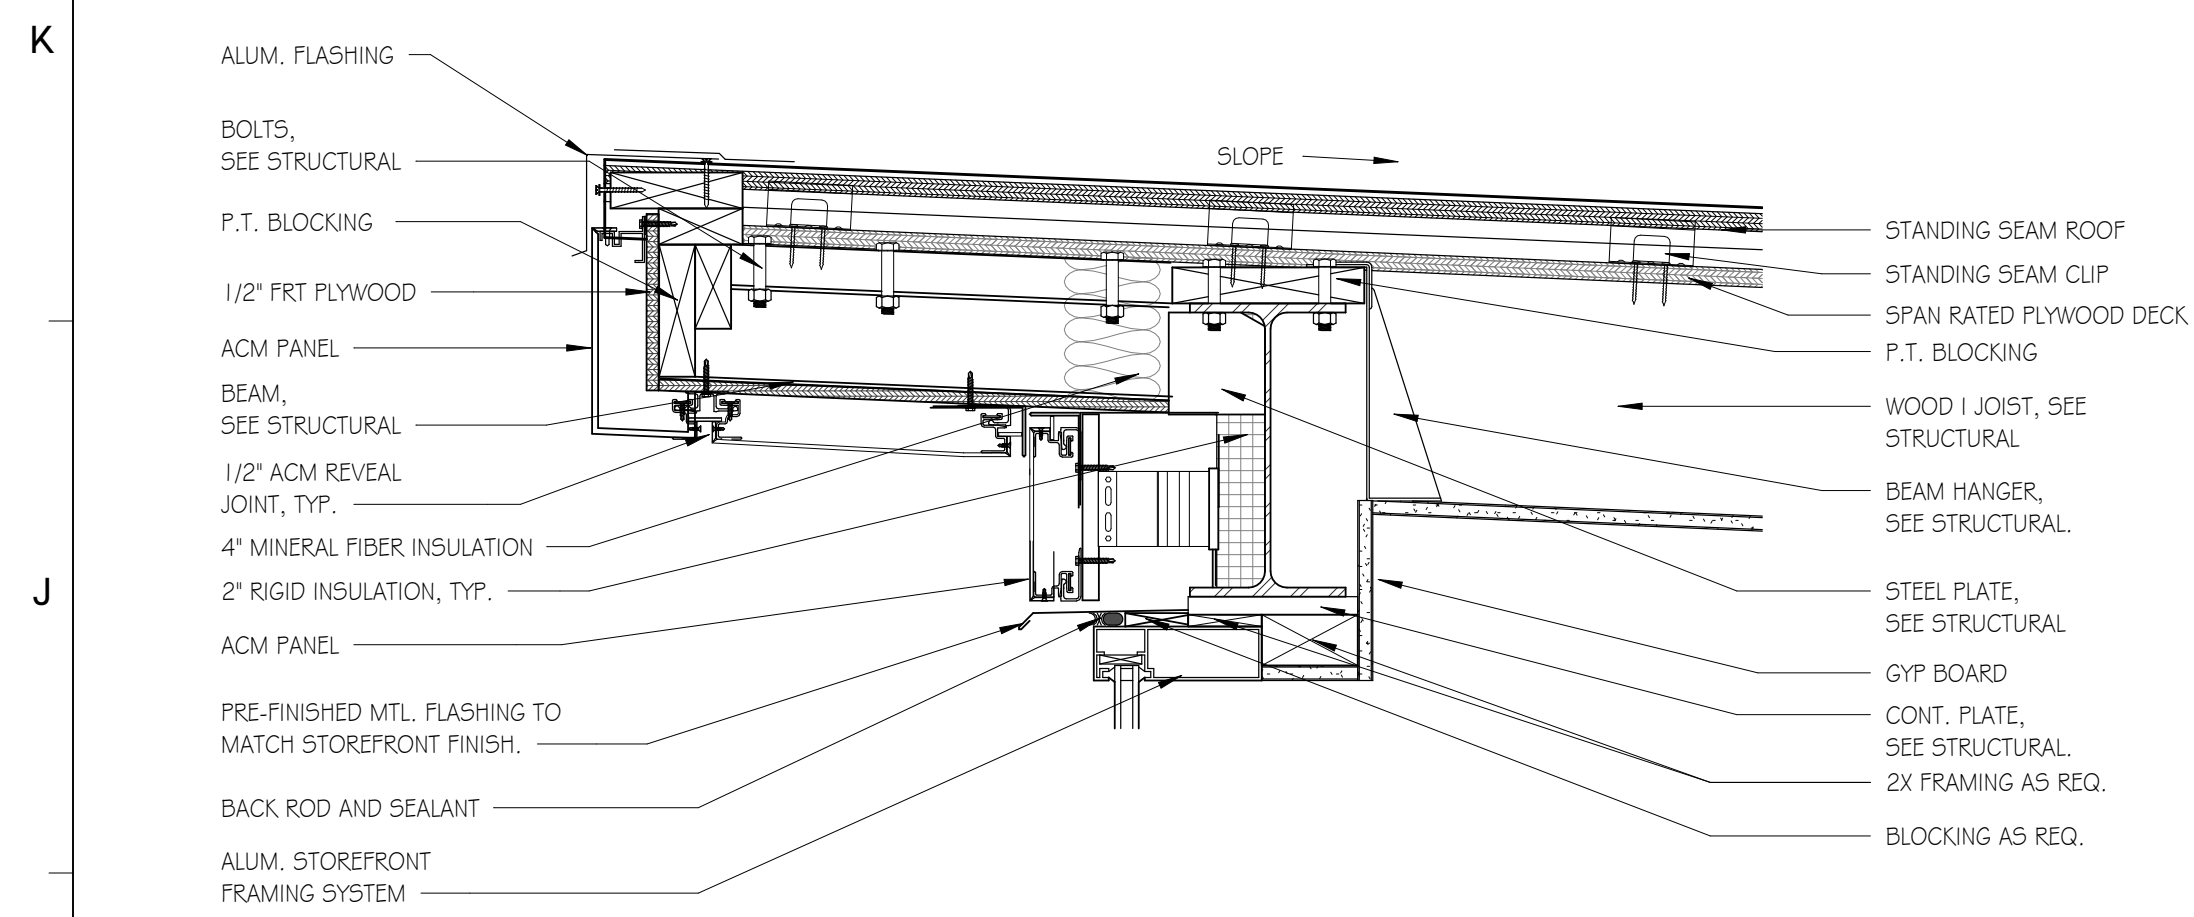


H1 DETAIL - FRONT TOWER ROOF


SCALE: 1 1/2" = 1'-0"

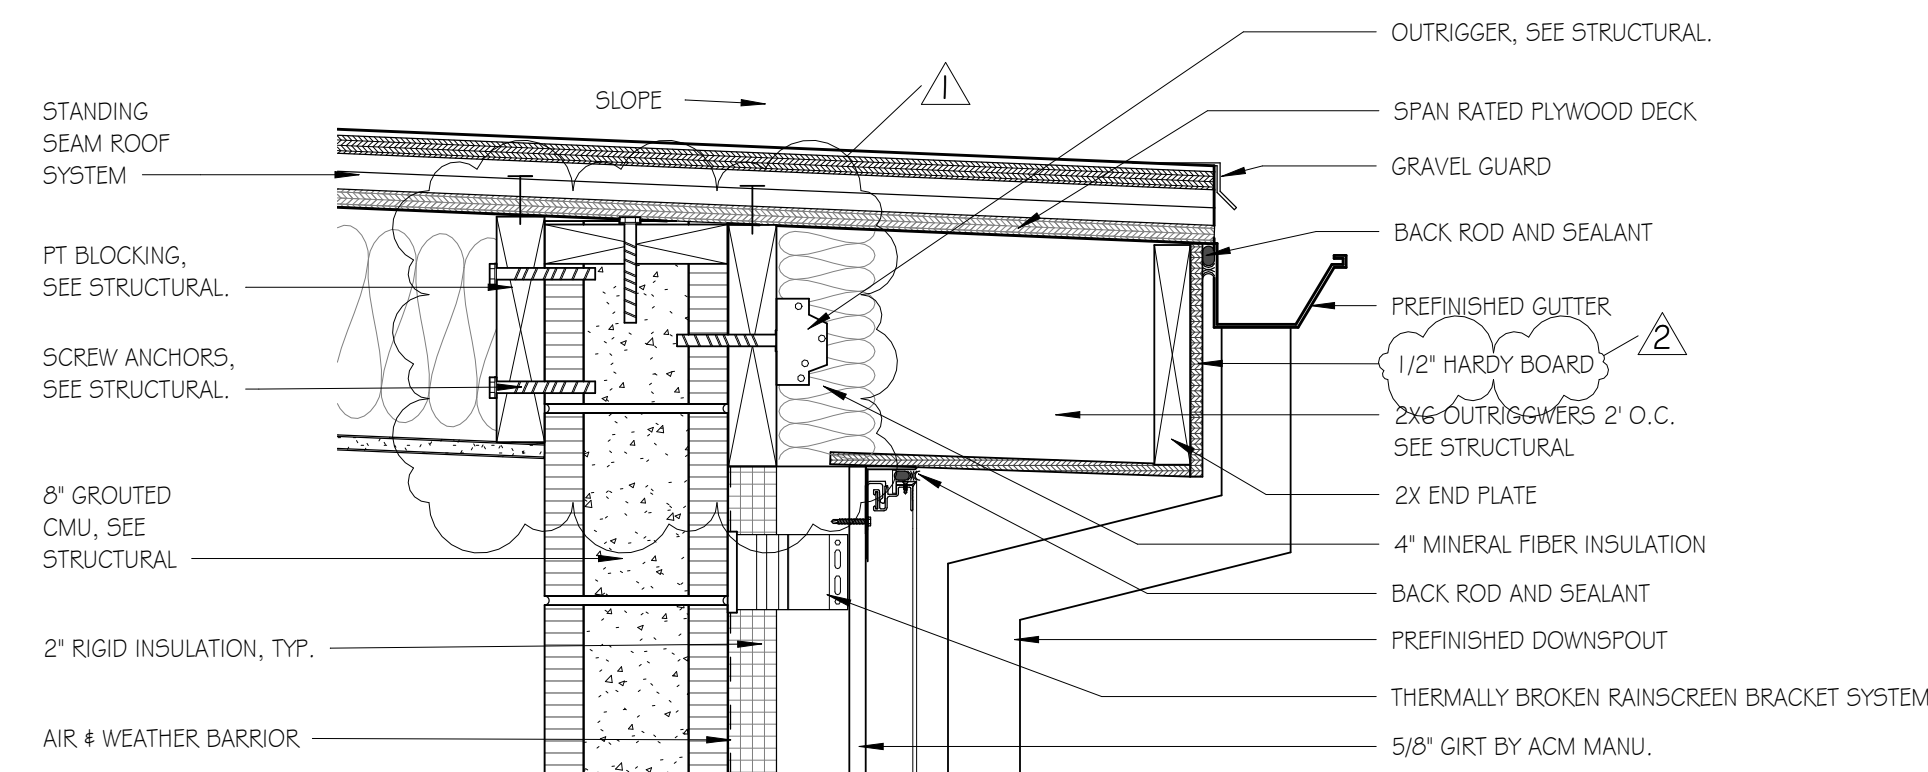


H5 DETAIL - BACK TOWER ROOF

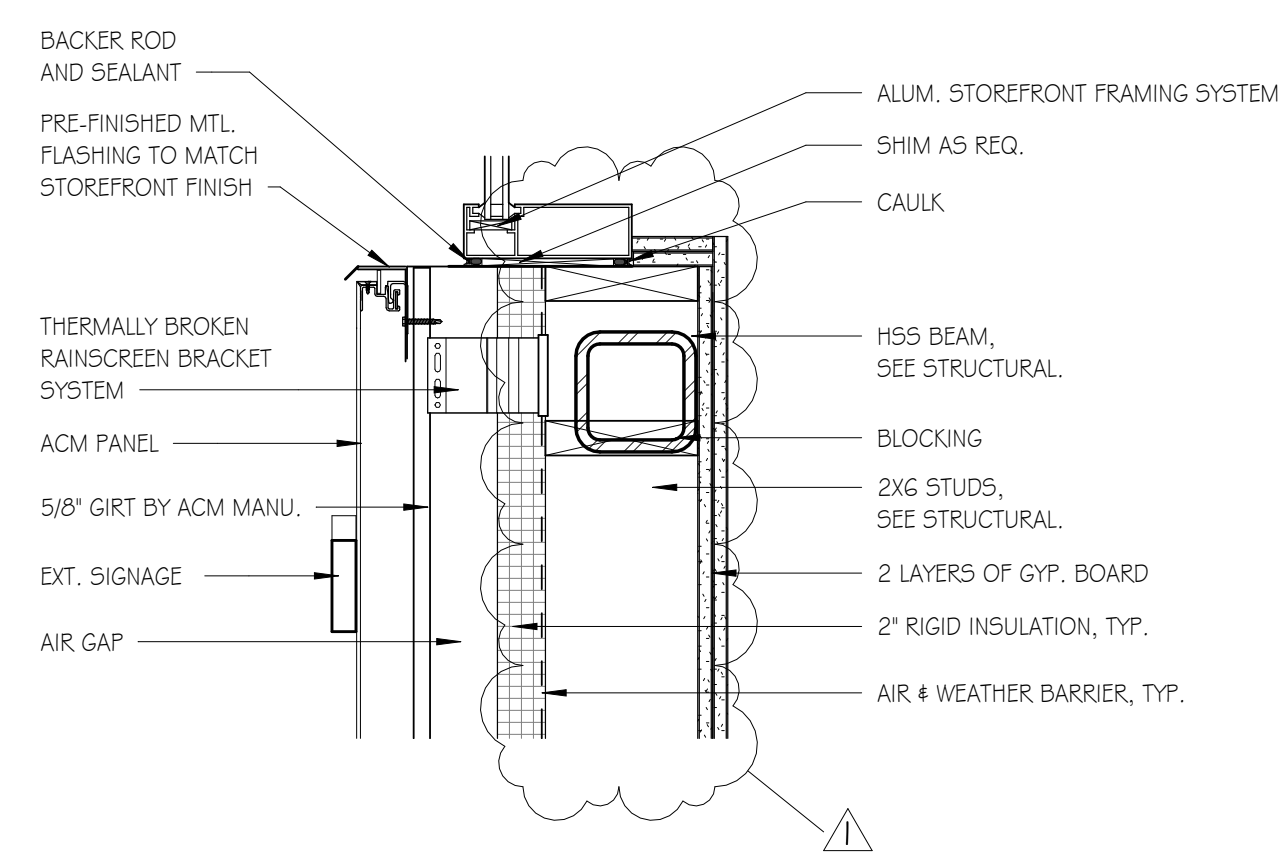


E1 DETAIL - TOWER STOREFRONT CONNECTION

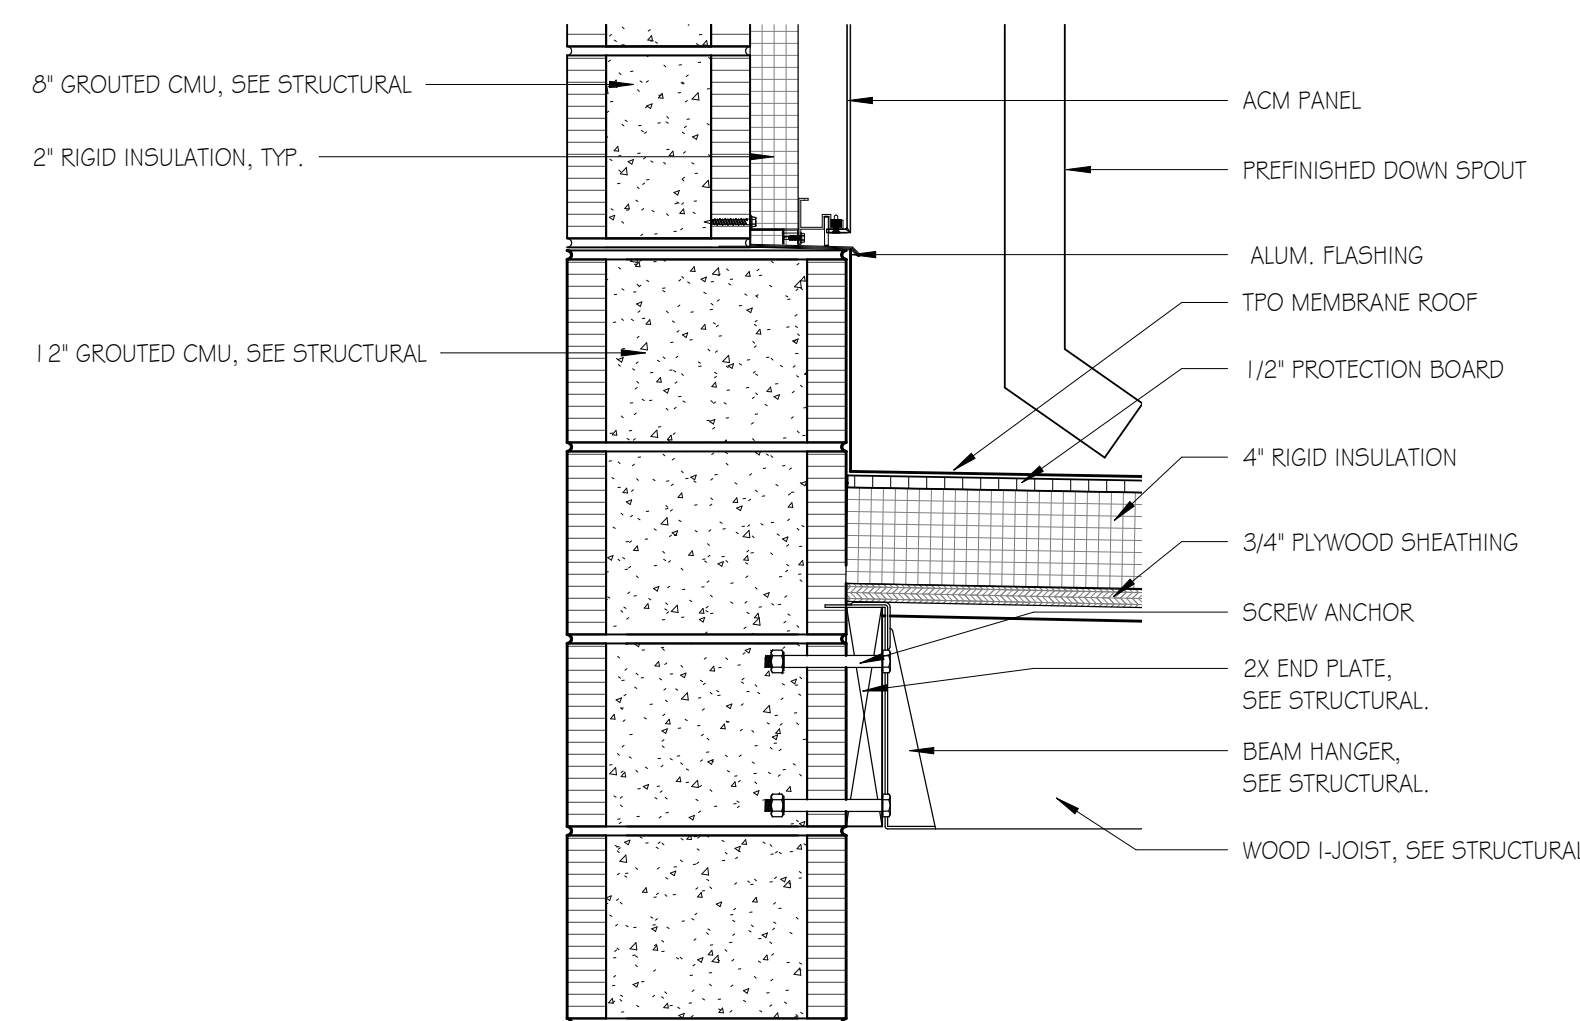


E5 DETAIL - TOWER TO ROOF CONNECTION
SCALE: 1 1/2" = 1'-0"

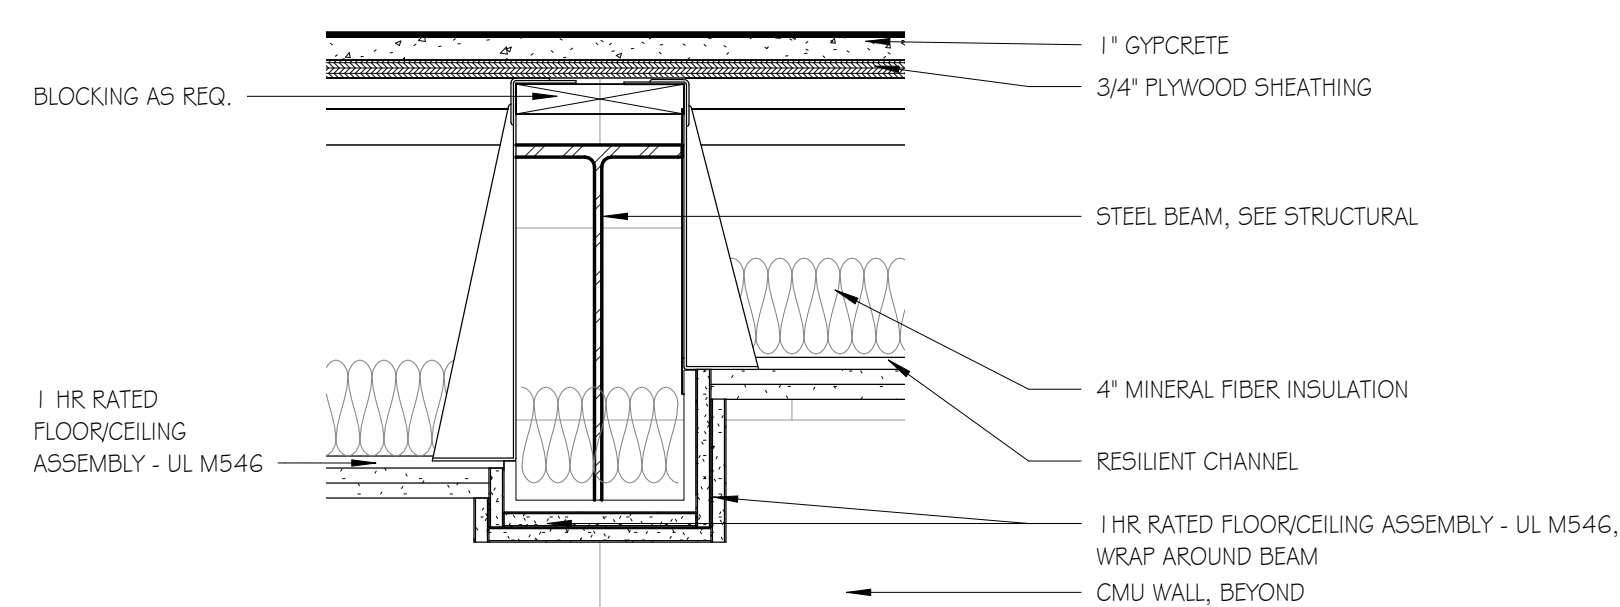


A1 DETAIL - STEEL BEAM

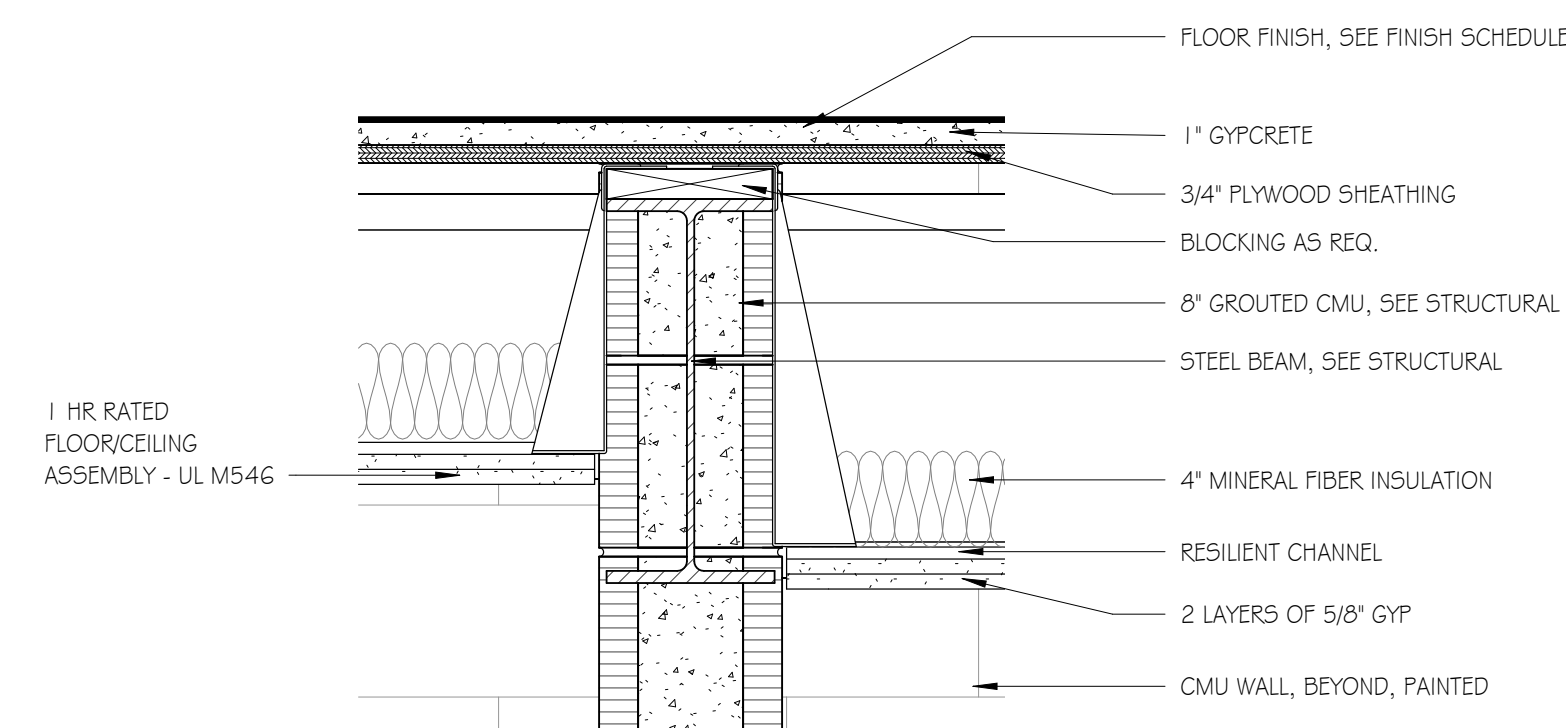

A4 DETAIL - AT CMU & STEEL BEAM

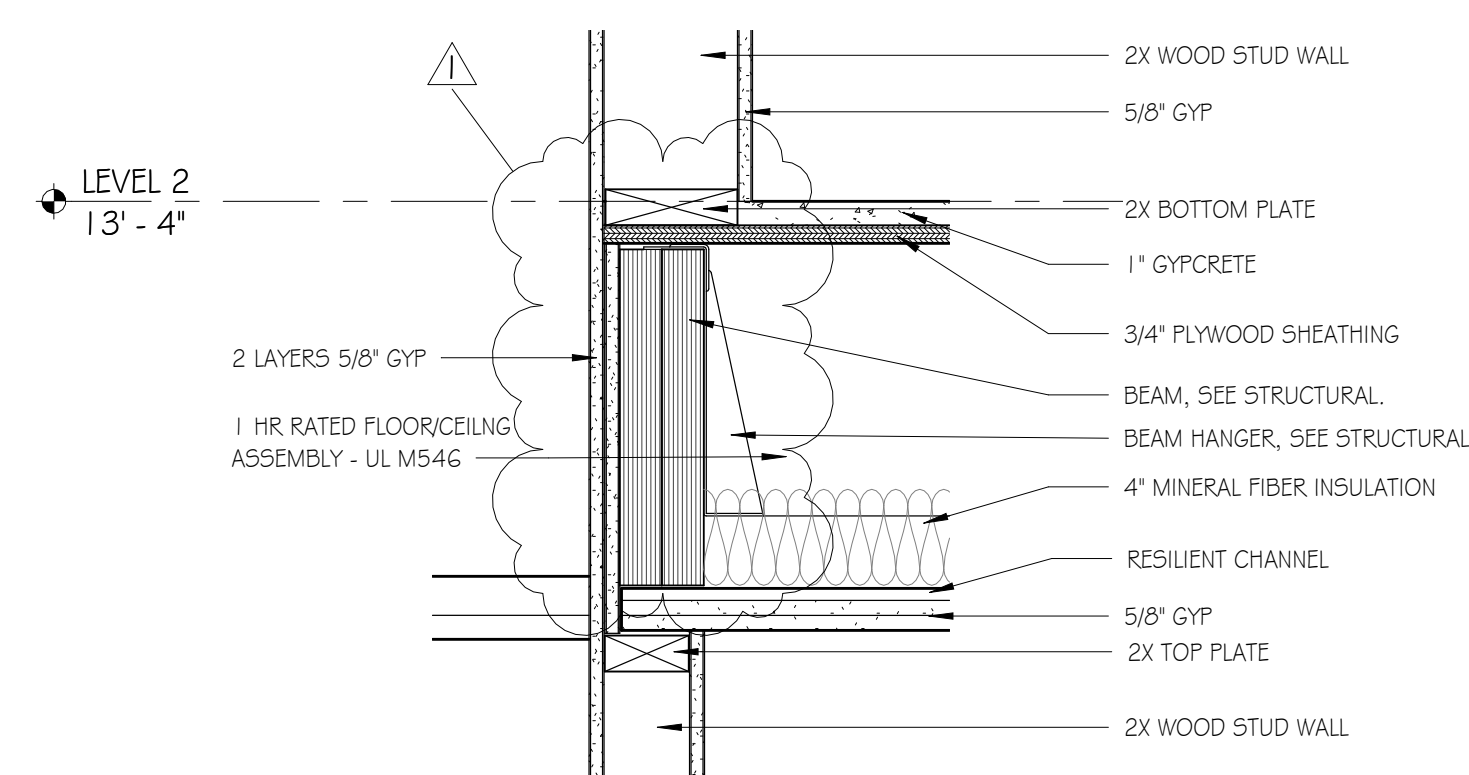

A7 DETAIL - AT STUD WALL & WOOD JOIST

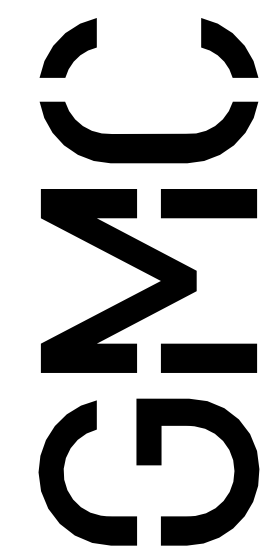


Goodwyn Mills Cawood, LLC
7 Town Center Drive, Suite 201
Huntsville, AL 35806
T 256.539.3431
GMCNETWORK.COM

	ISSUE	DATE
100% CONSTRUCTION DOCUMENTS		1/9/2026
1 APPENDUM 4 2/6/2026		
2 APPENDUM 5 2/12/2026		
DRAWN BY:	ED	
CHECKED BY:	JP	

ASHVILLE FIRE STATION #2



222 7TH Avenue North
Ashville, AL 35953

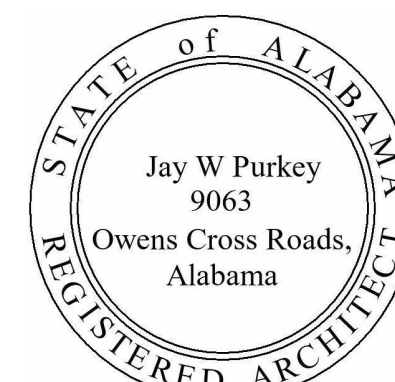

01/09/2026

BUILDING SECTION DETAILS

A5.03

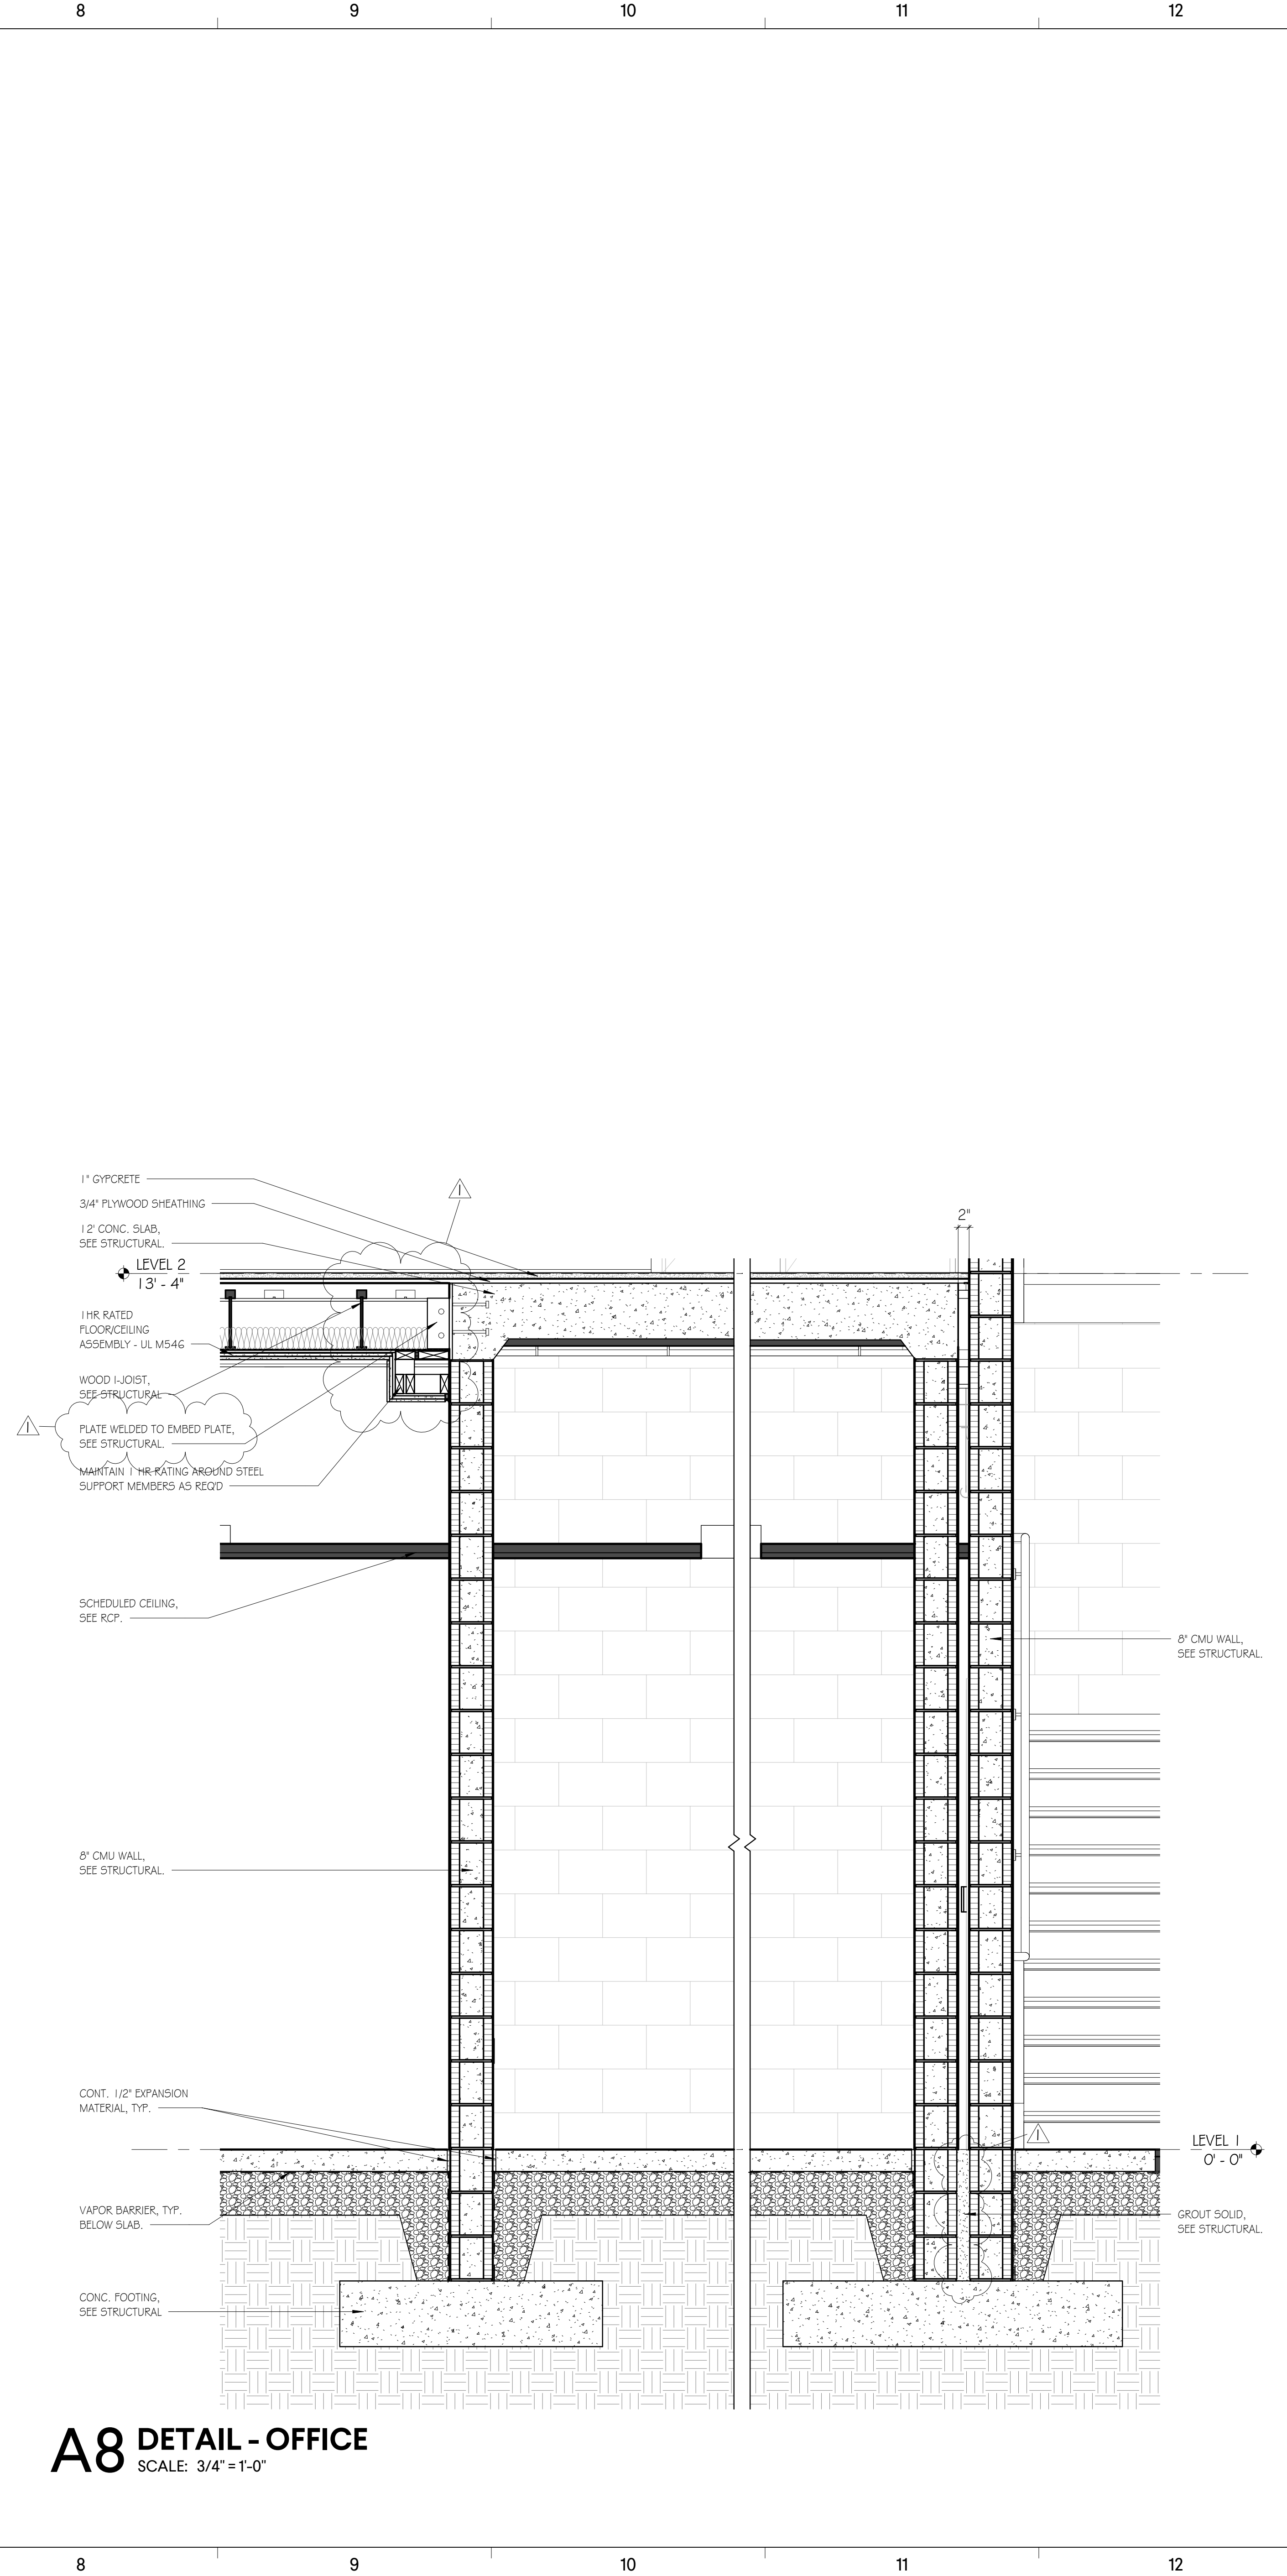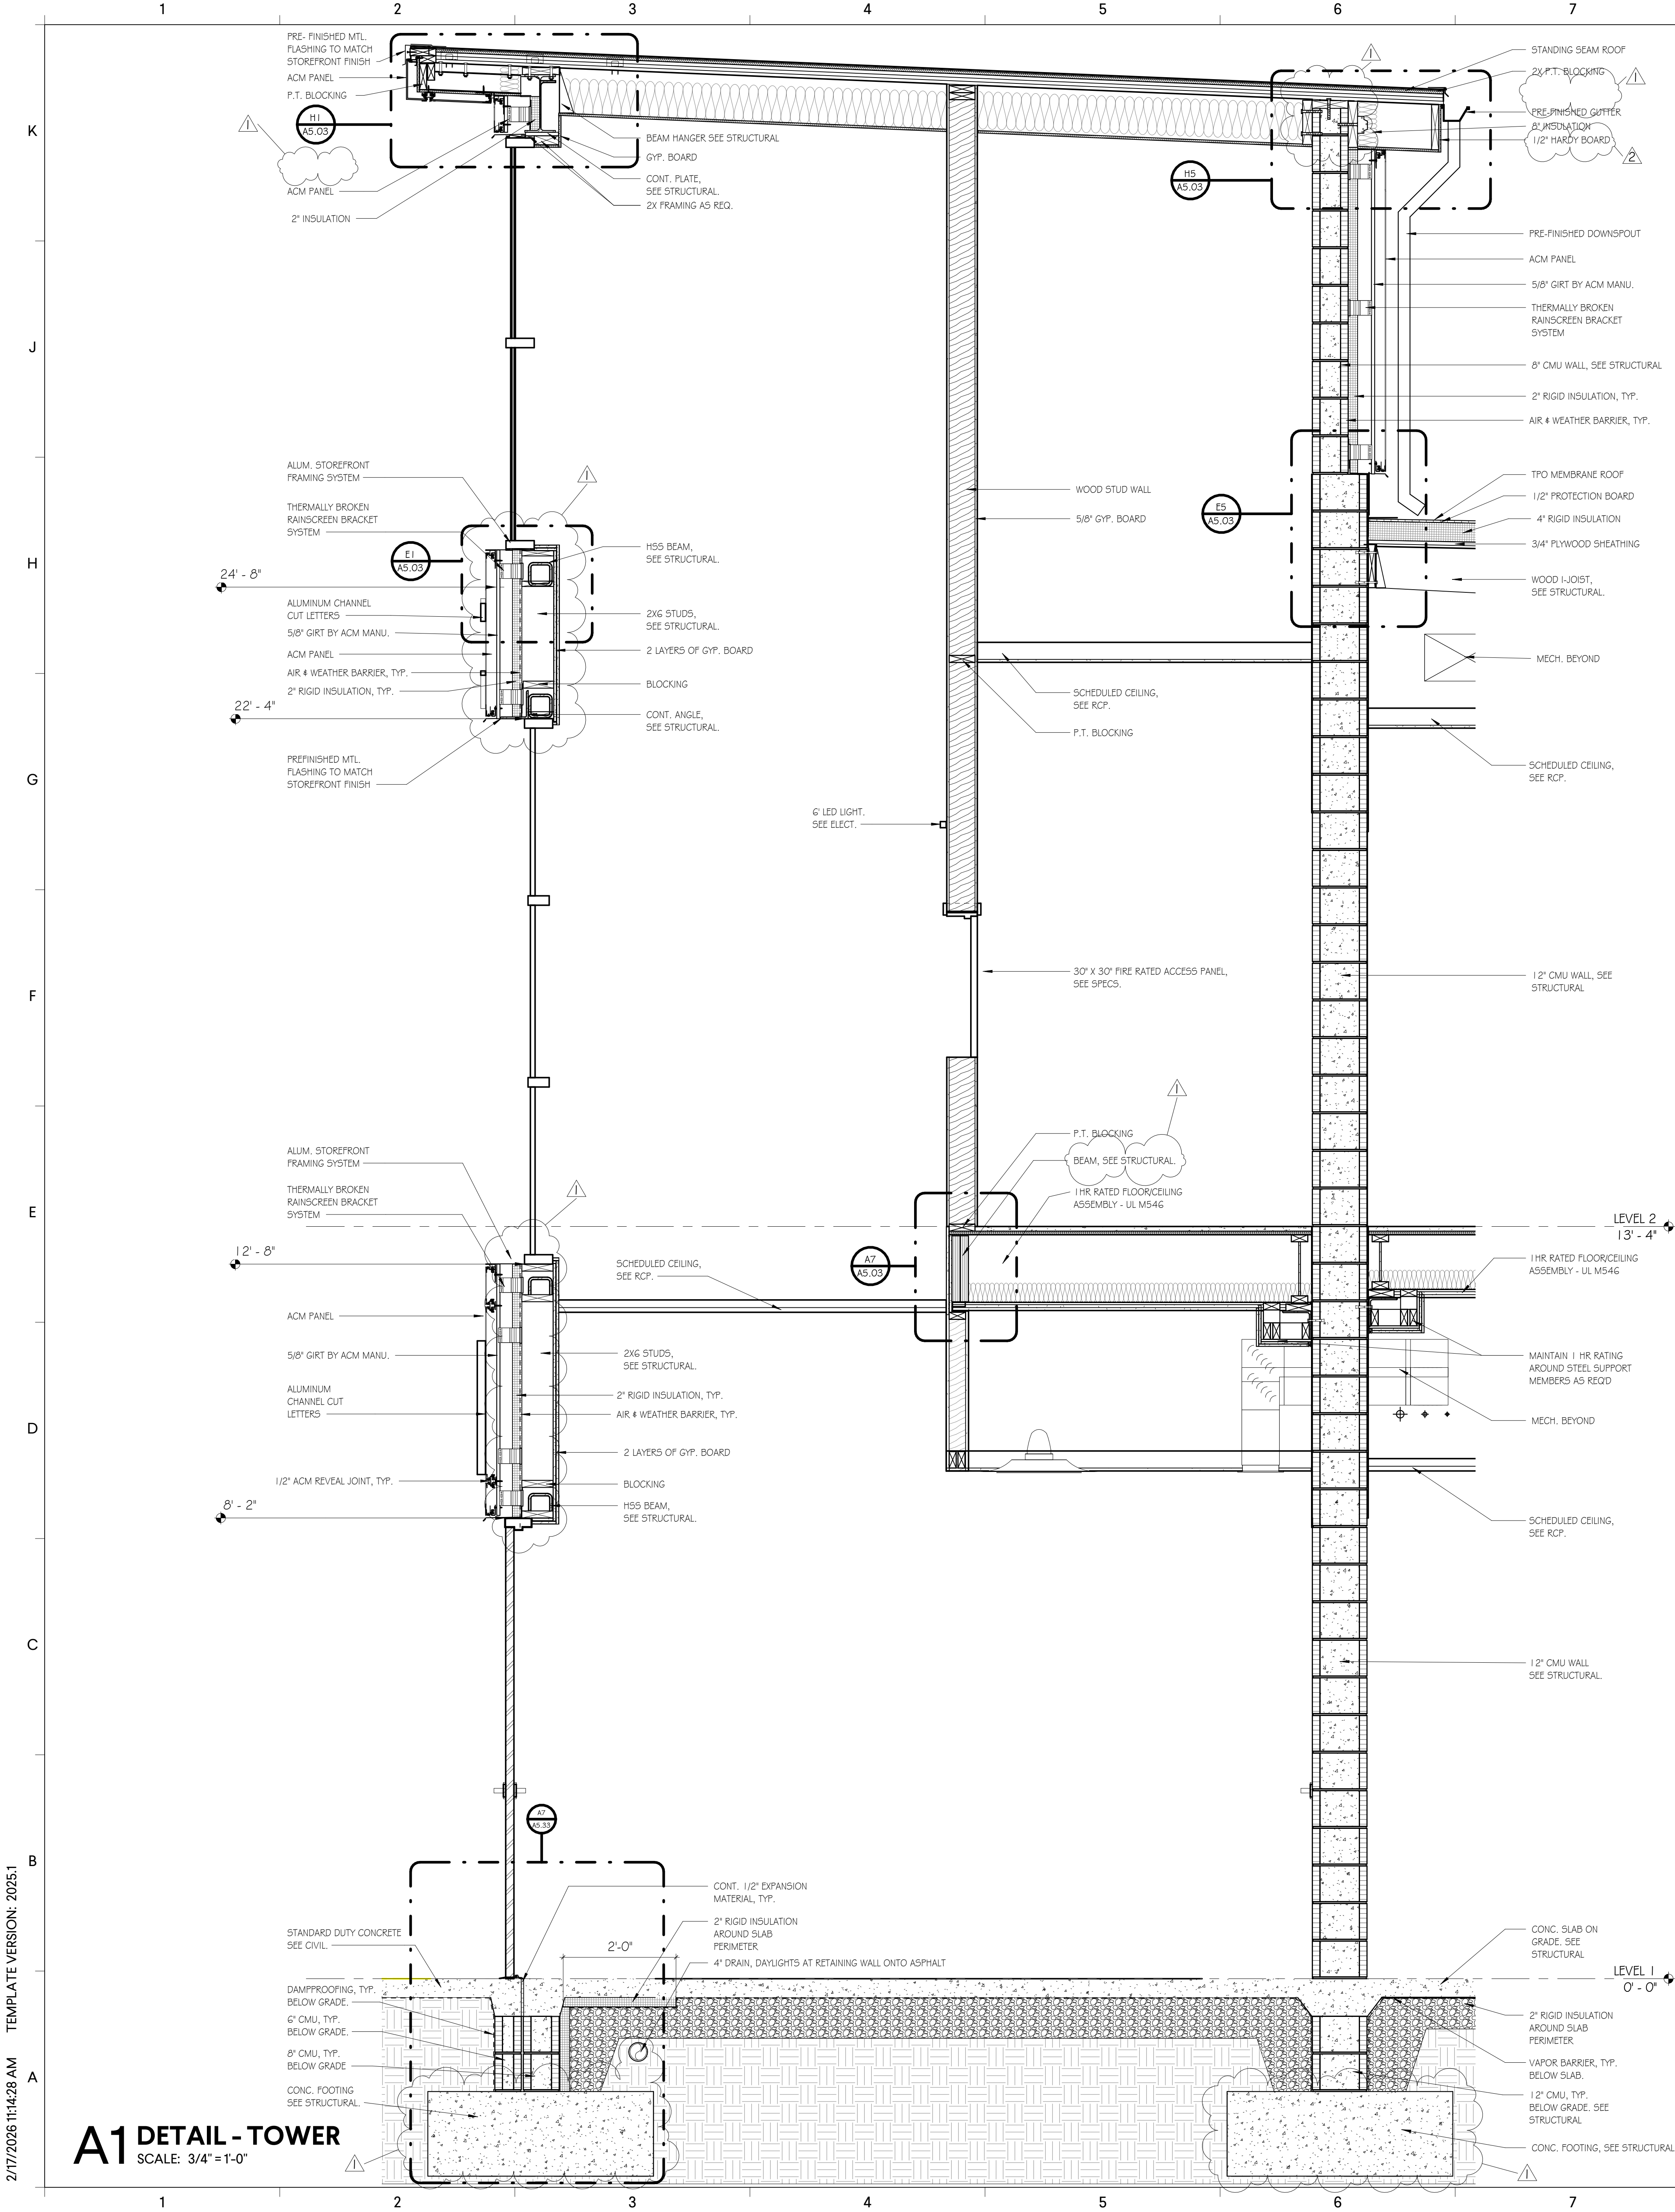


A8 DETAIL - OFFICE
SCALE: 3/4" = 1'-0"

2/17/2026 11:42:29 AM TEMPLATE VERSION: 2025.1


A2 APPARATUS BAY

SCALE: 3/4" = 1'-0"

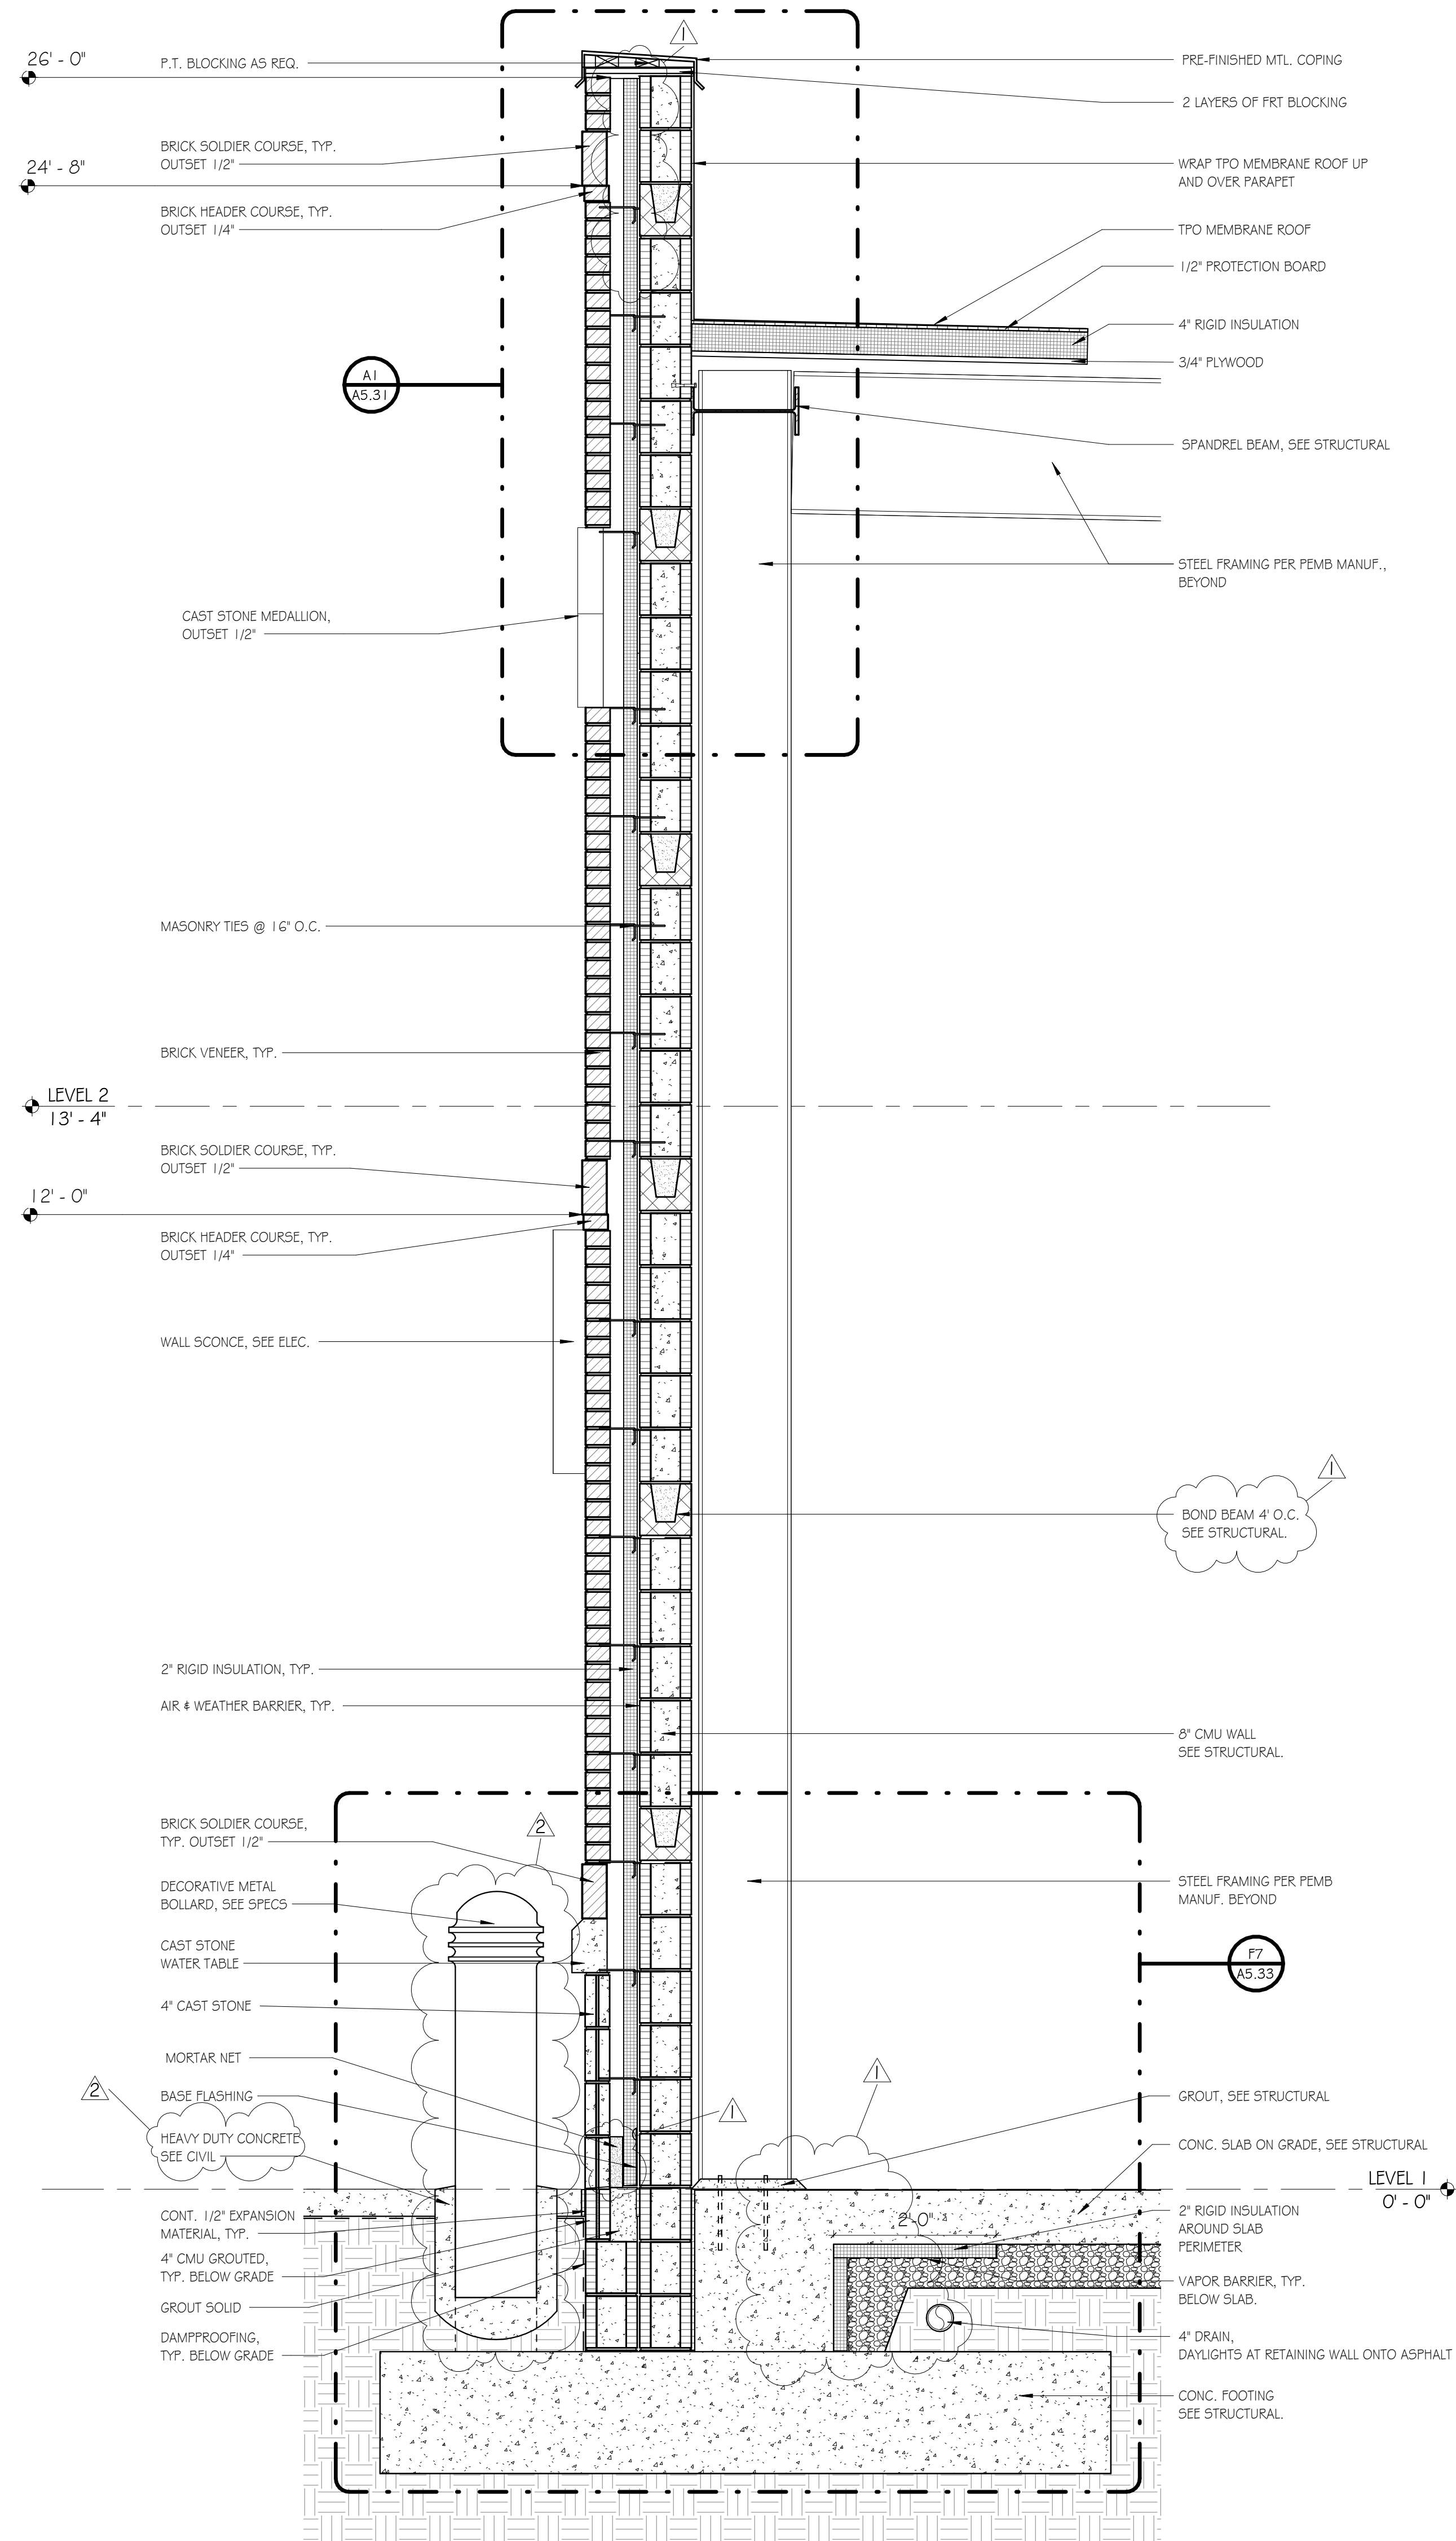

A8 EMS STORAGE

SCALE: 3/4" = 1'-0"

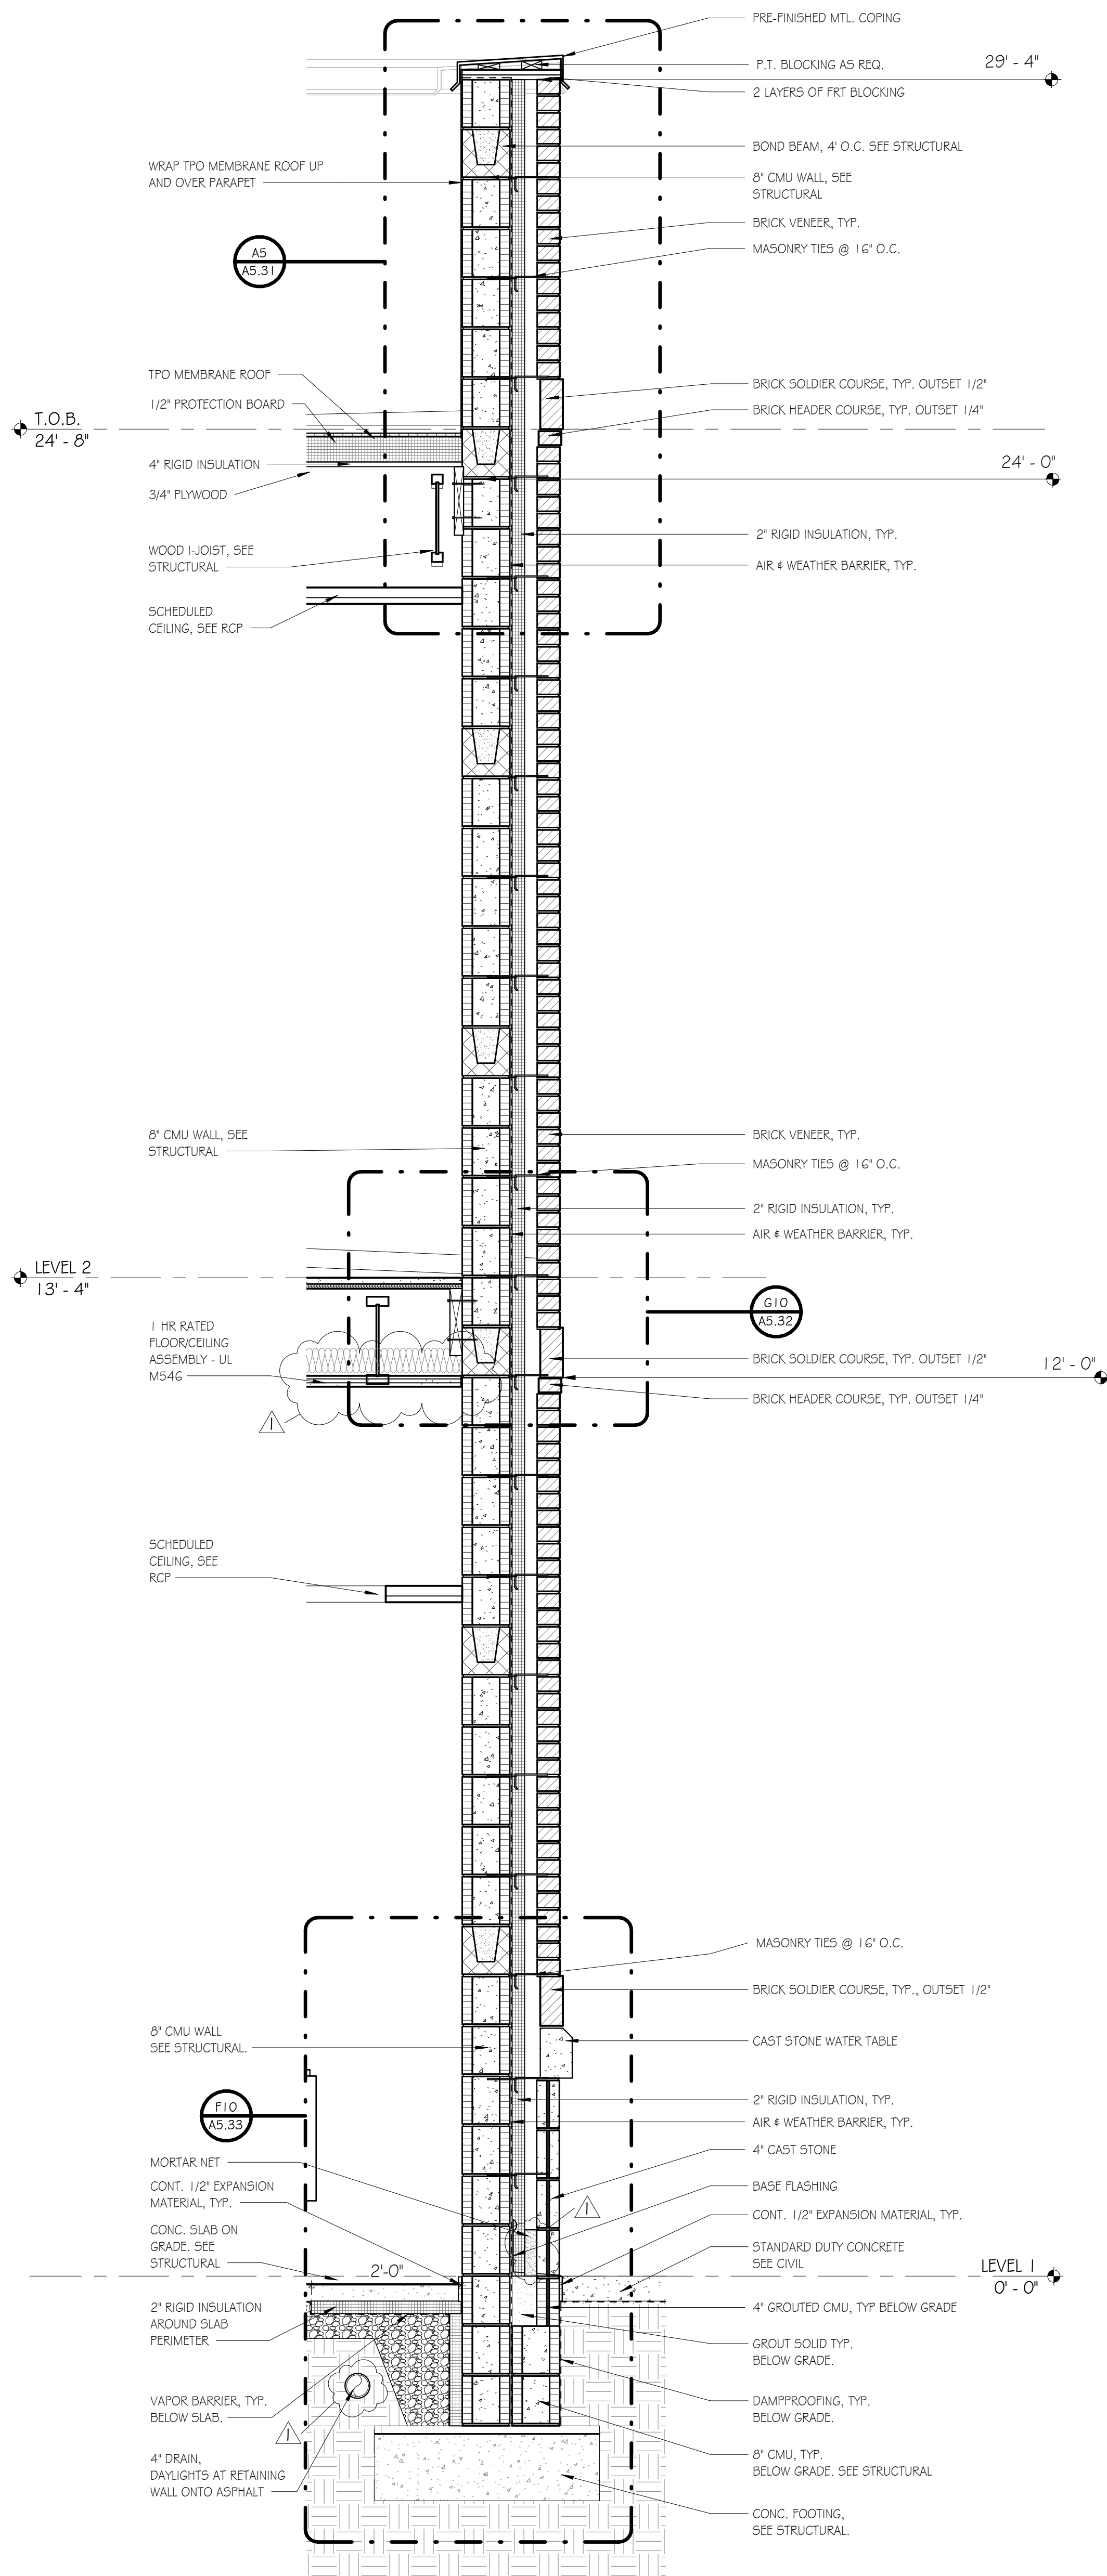

WALL SECTIONS

ASHVILLE FIRE STATION #2

222 7TH Avenue North
Ashville, AL 35953

ISSUE

DATE

100% CONSTRUCTION DOCUMENTS 1/9/2026

ADDENDUM 4 12/6/2026

ADDENDUM 5 2/12/2026

1

2

2/17/2026 11:43:1 AM TEMPLATE VERSION: 2025.1

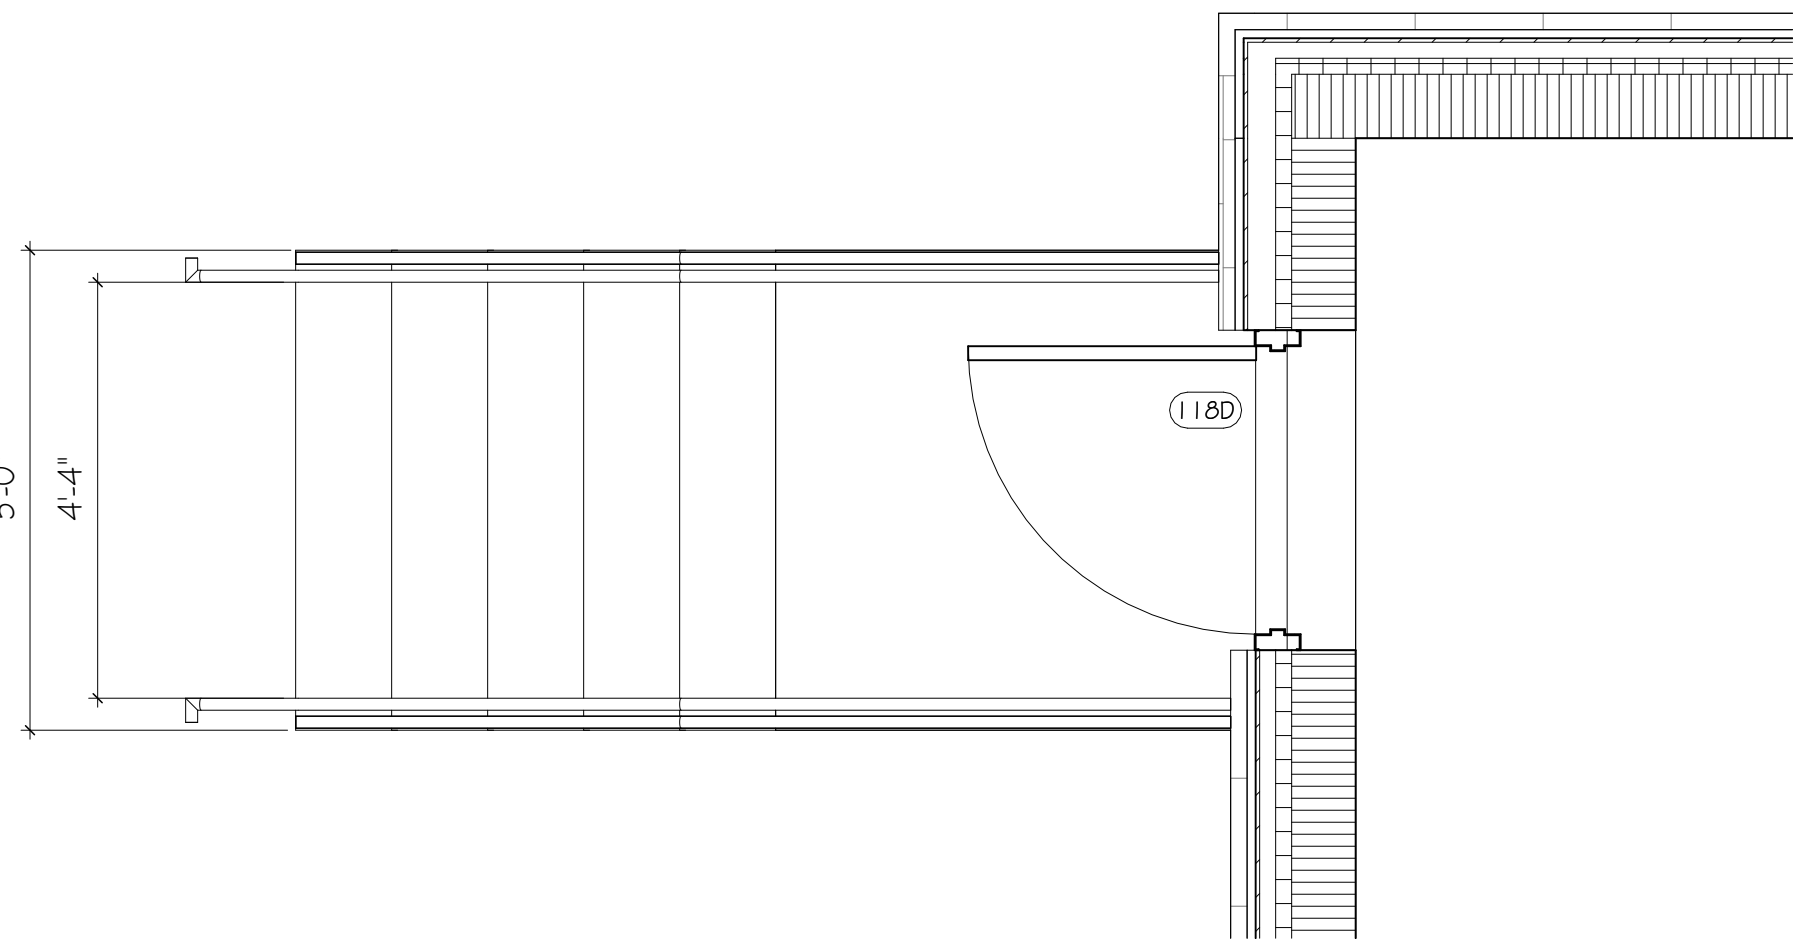


A1 EXTERIOR STAIR
SCALE: 1/2" = 1'-0"

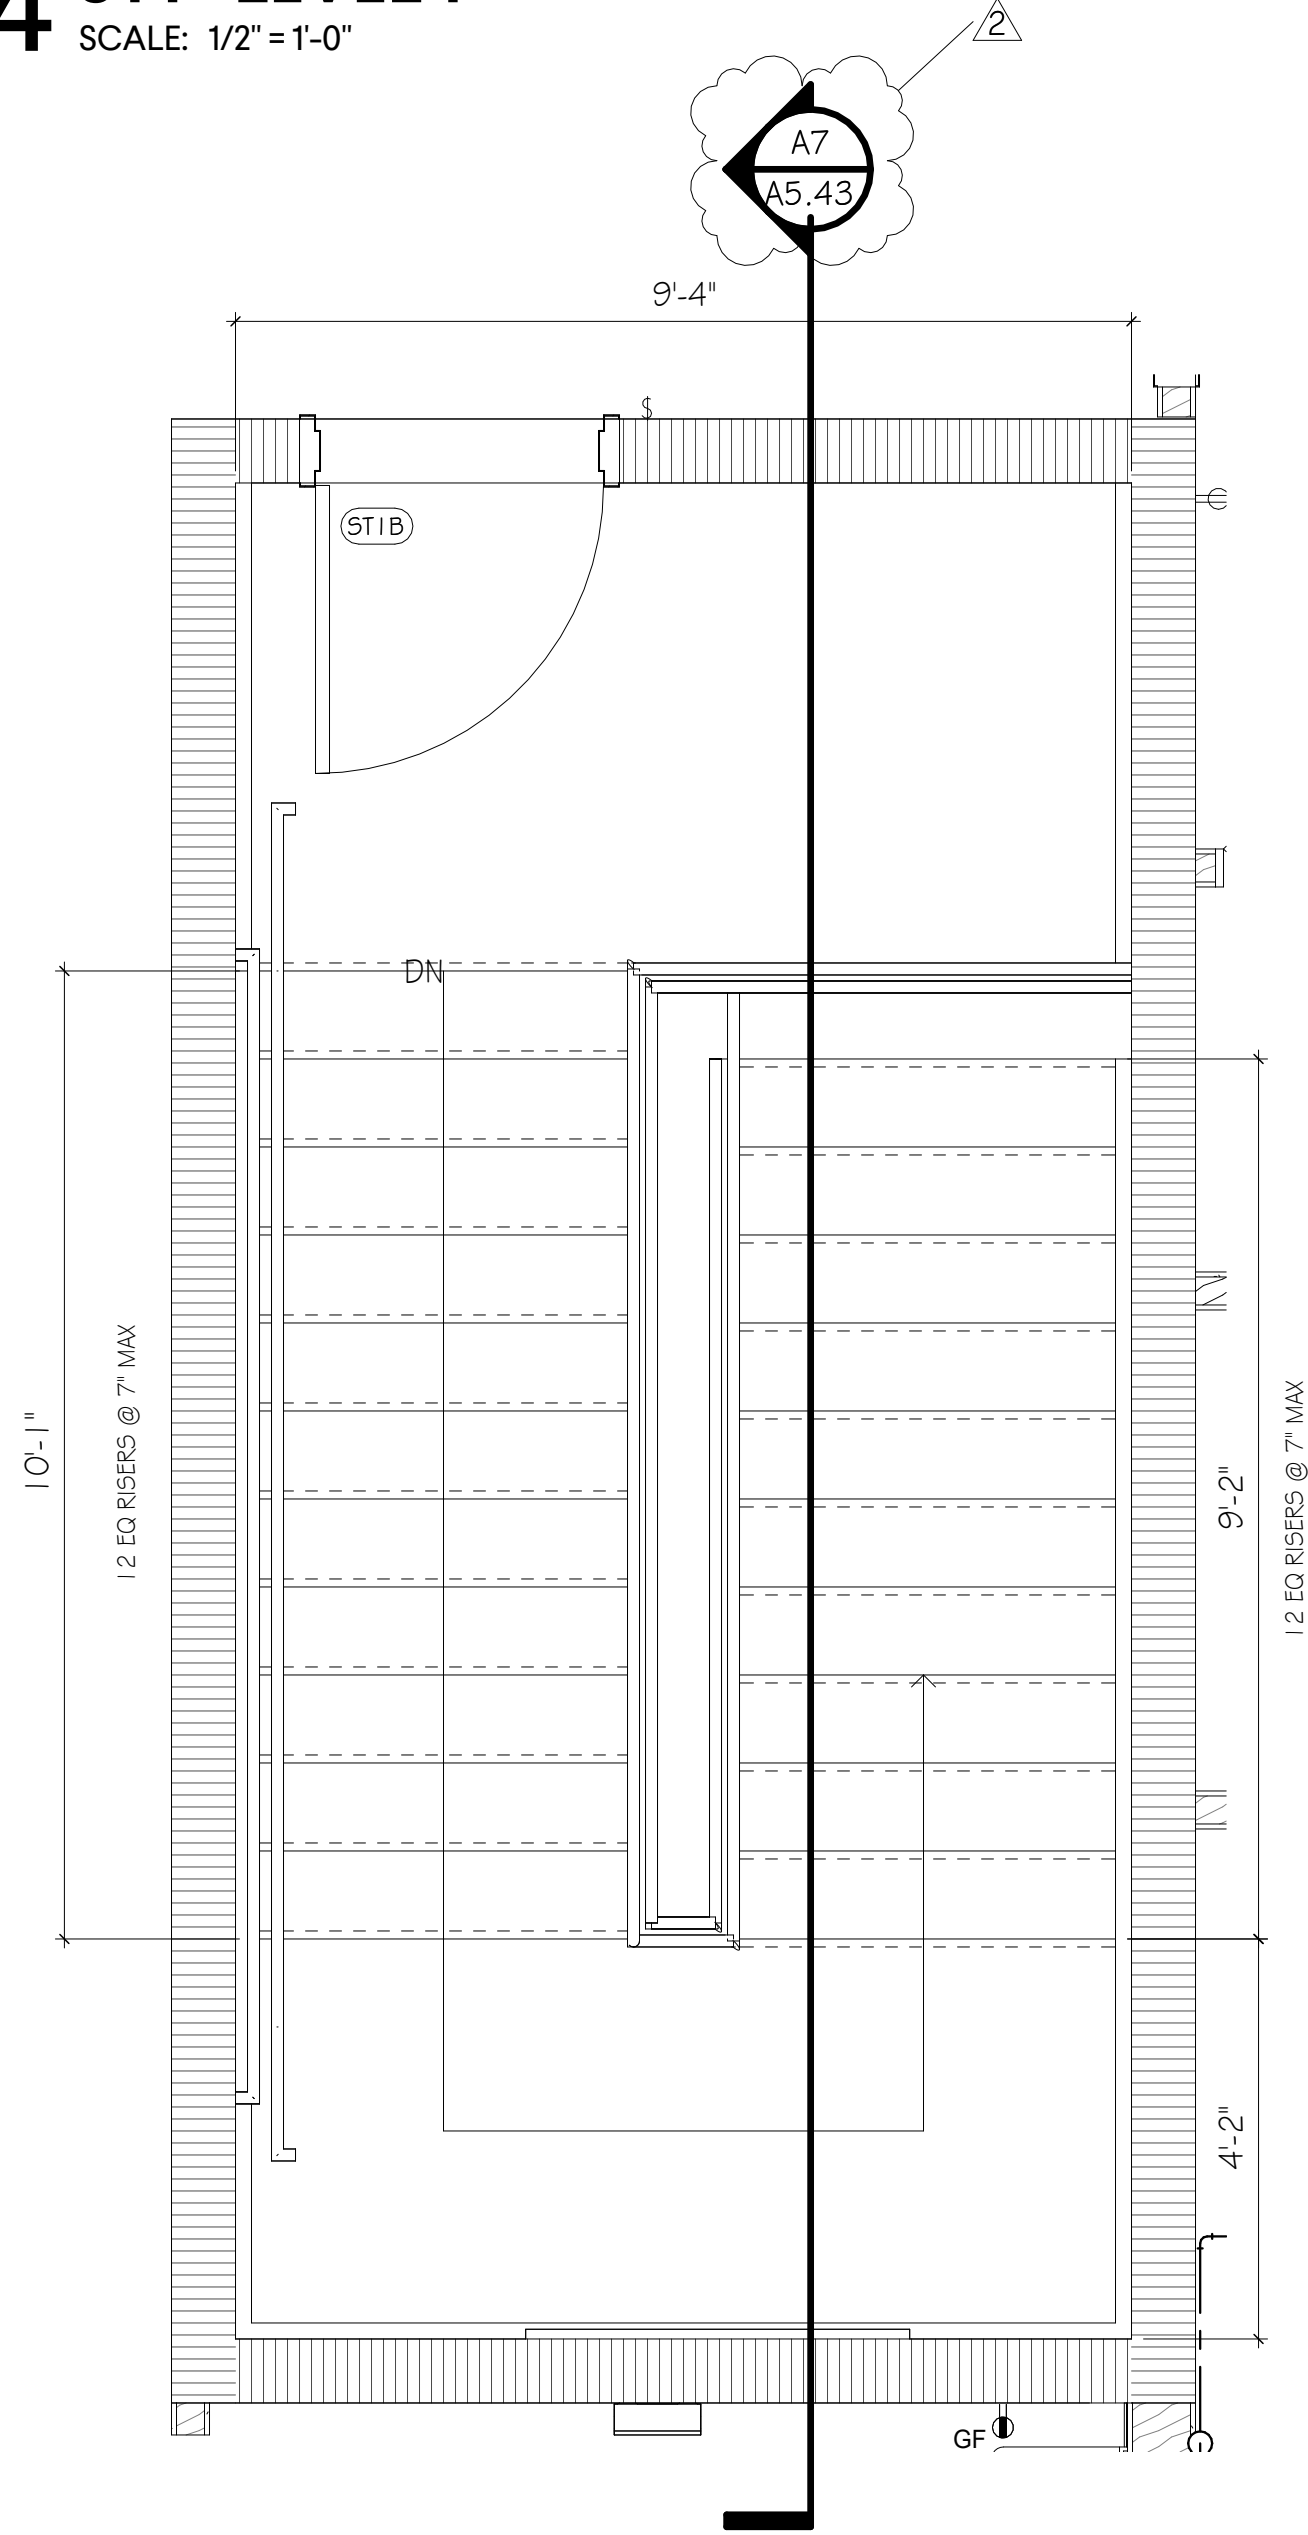


A4 ST1 - LEVEL 2
SCALE: 1/2" = 1'-0"

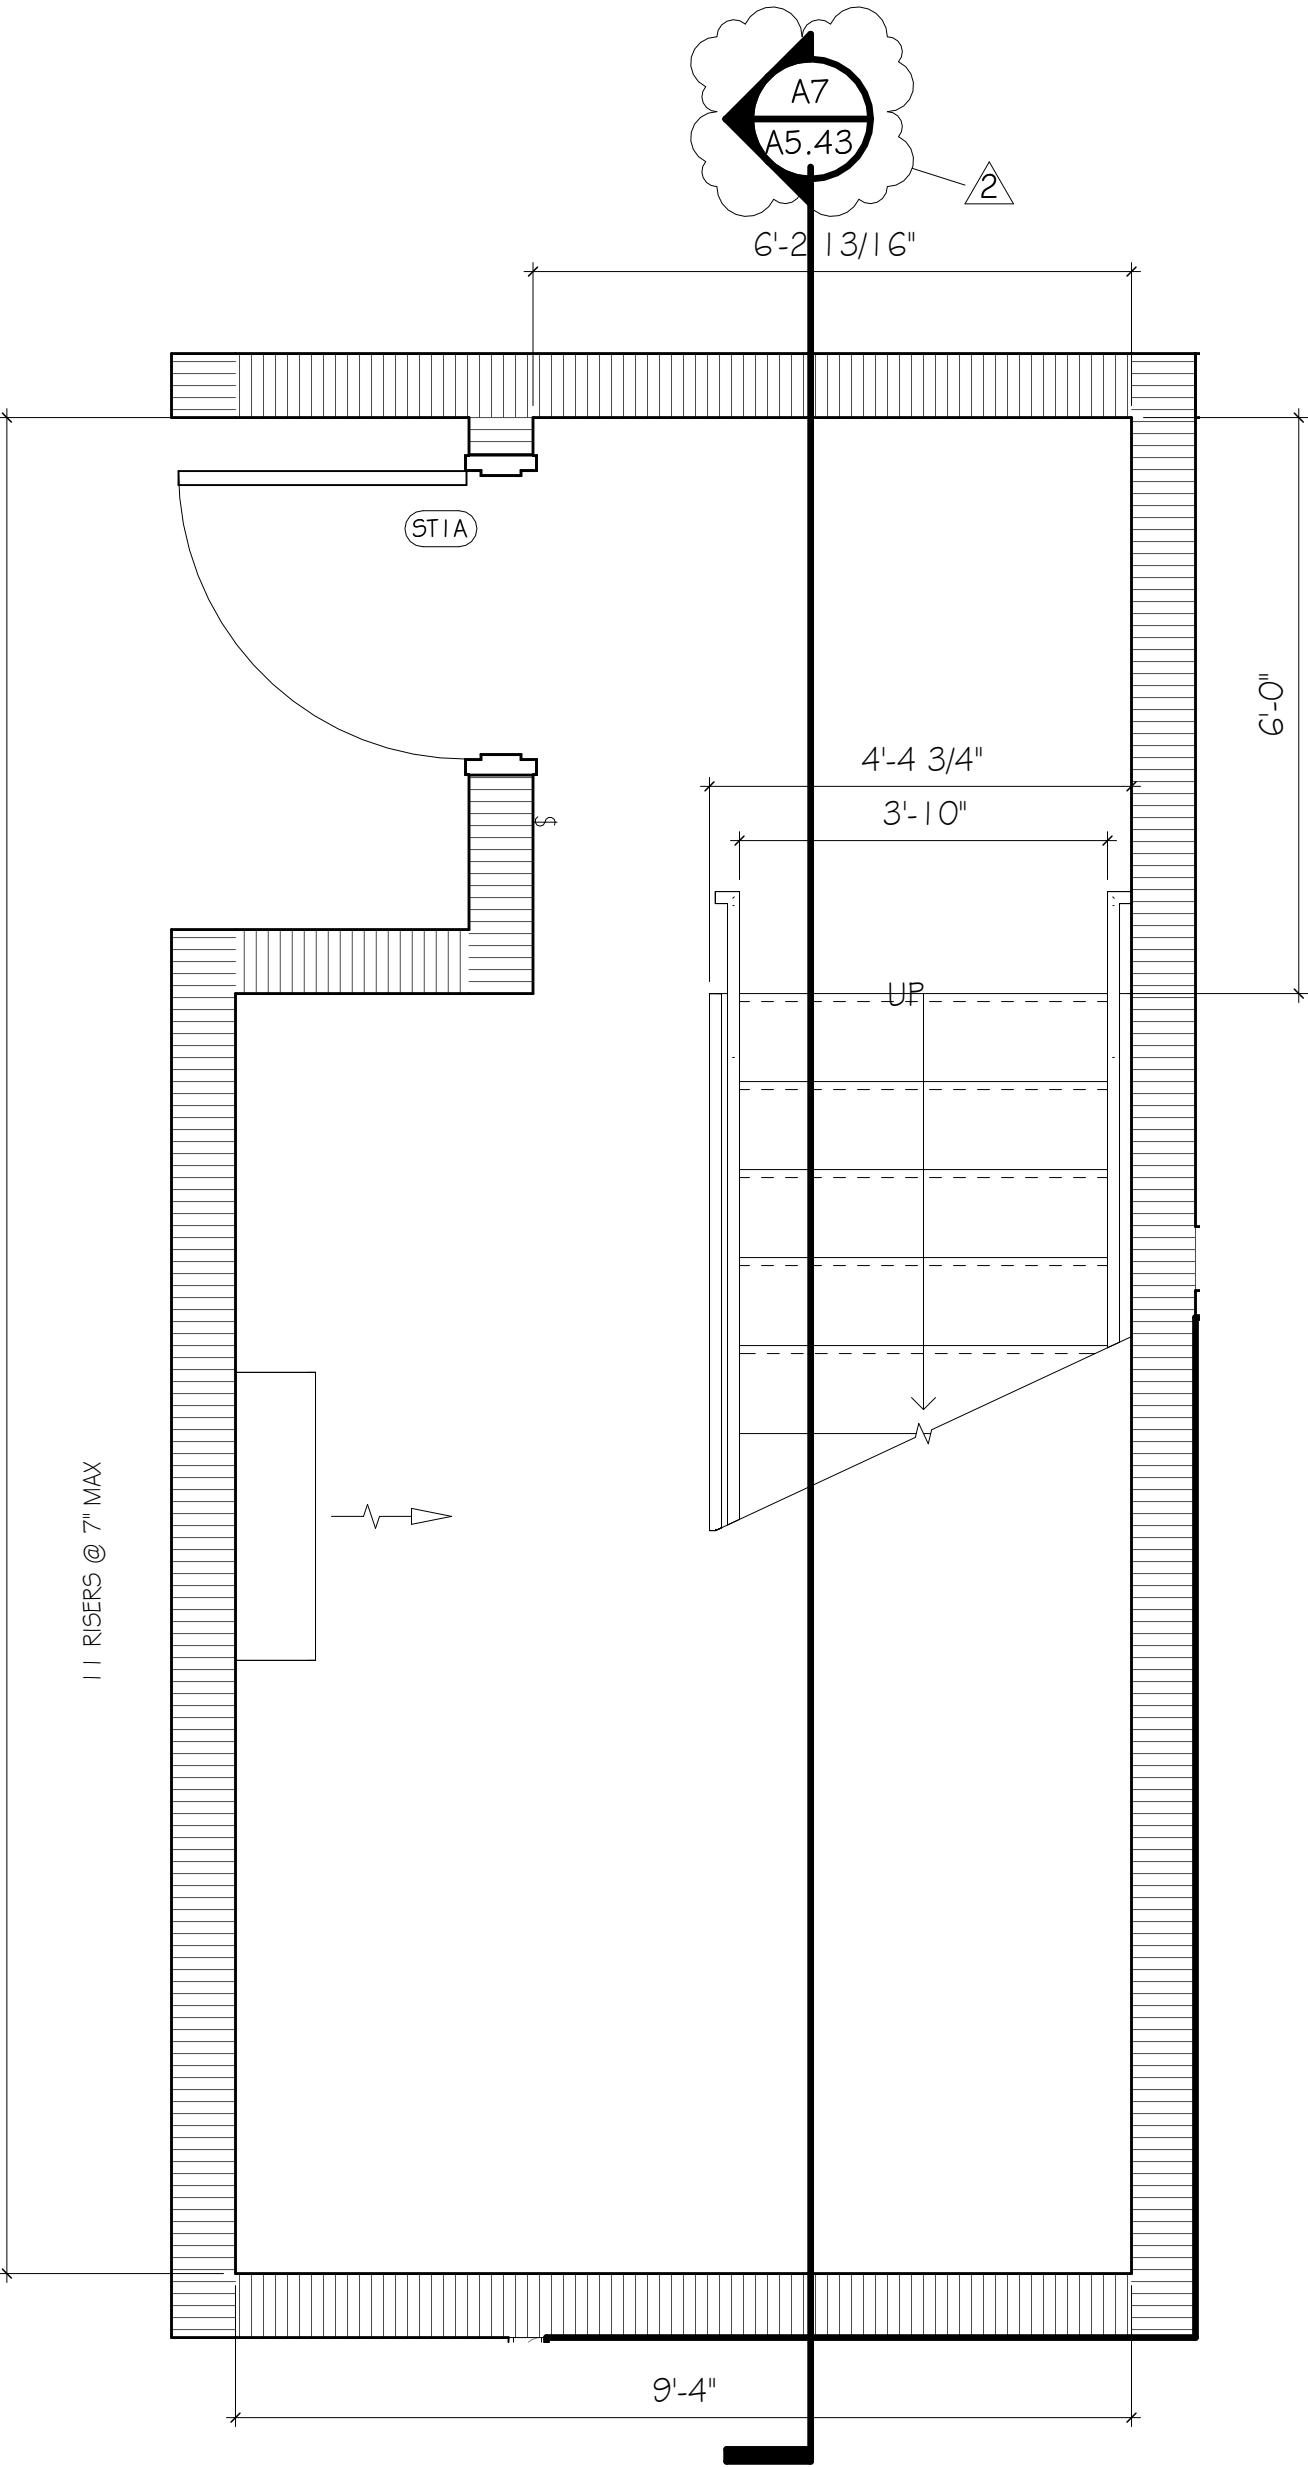


E4 ST1 - LEVEL 1
SCALE: 1/2" = 1'-0"

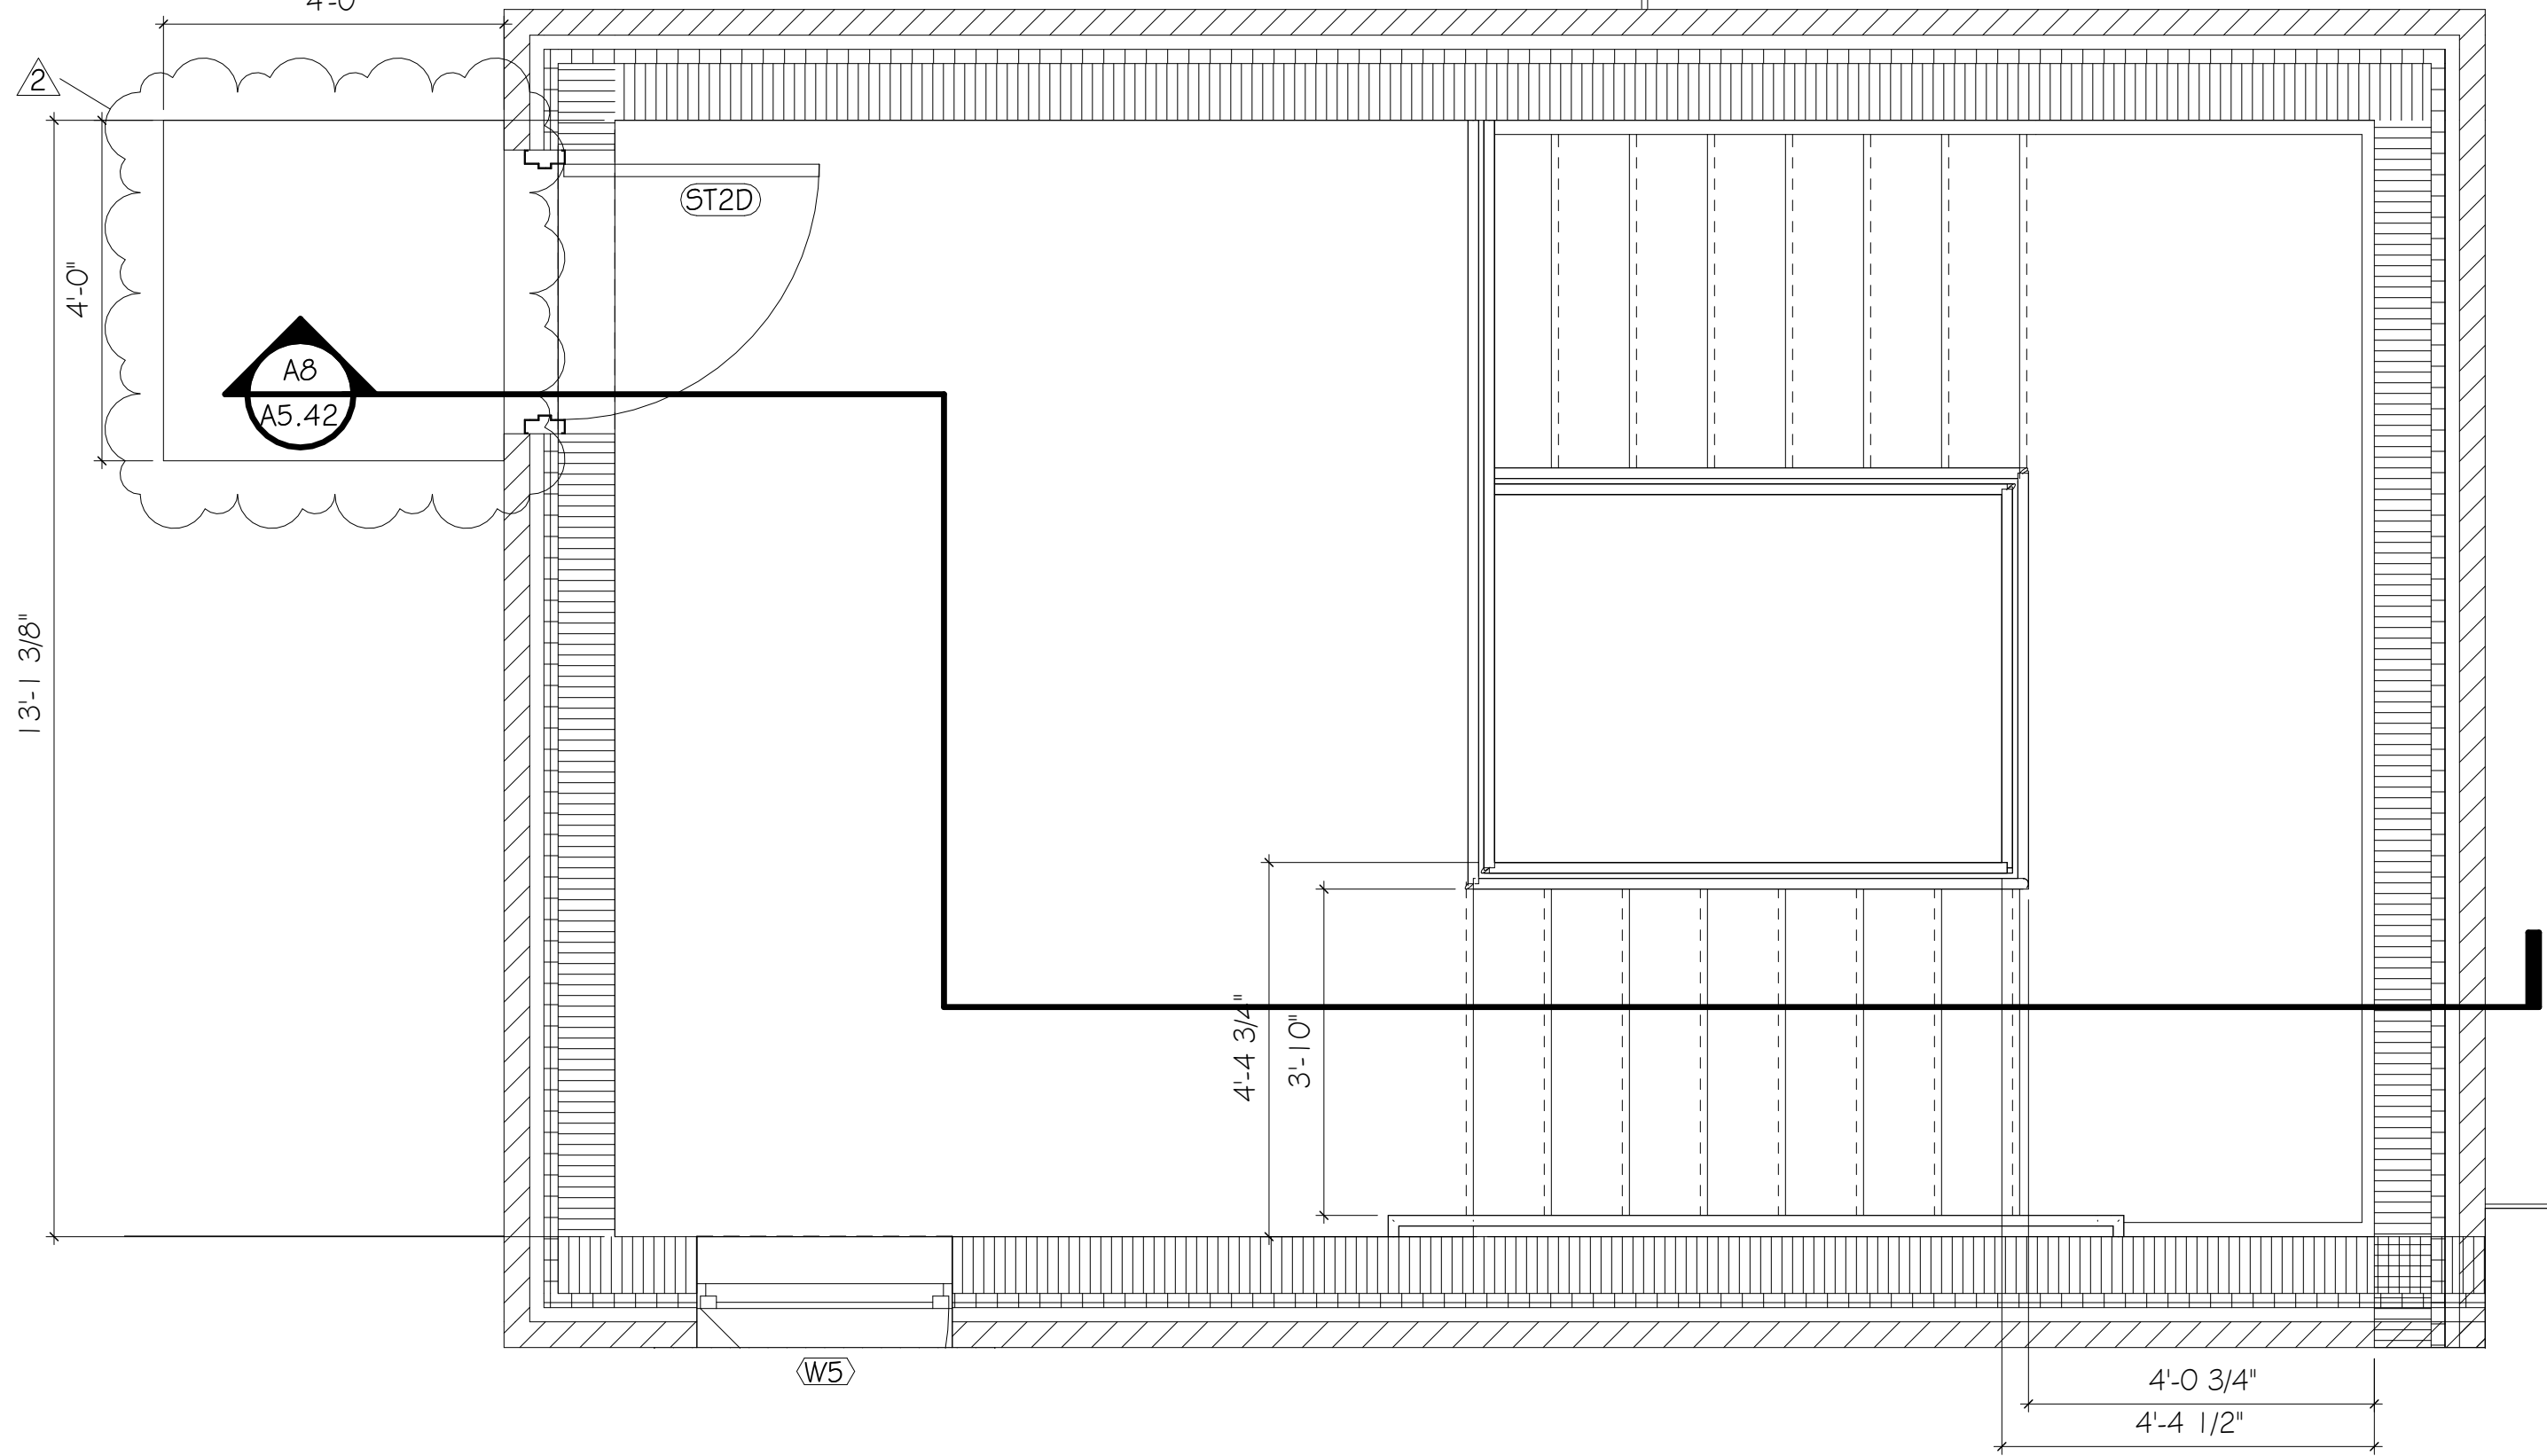

A7 ST2 - ROOF TOP ACCESS
SCALE: 1/2" = 1'-0"

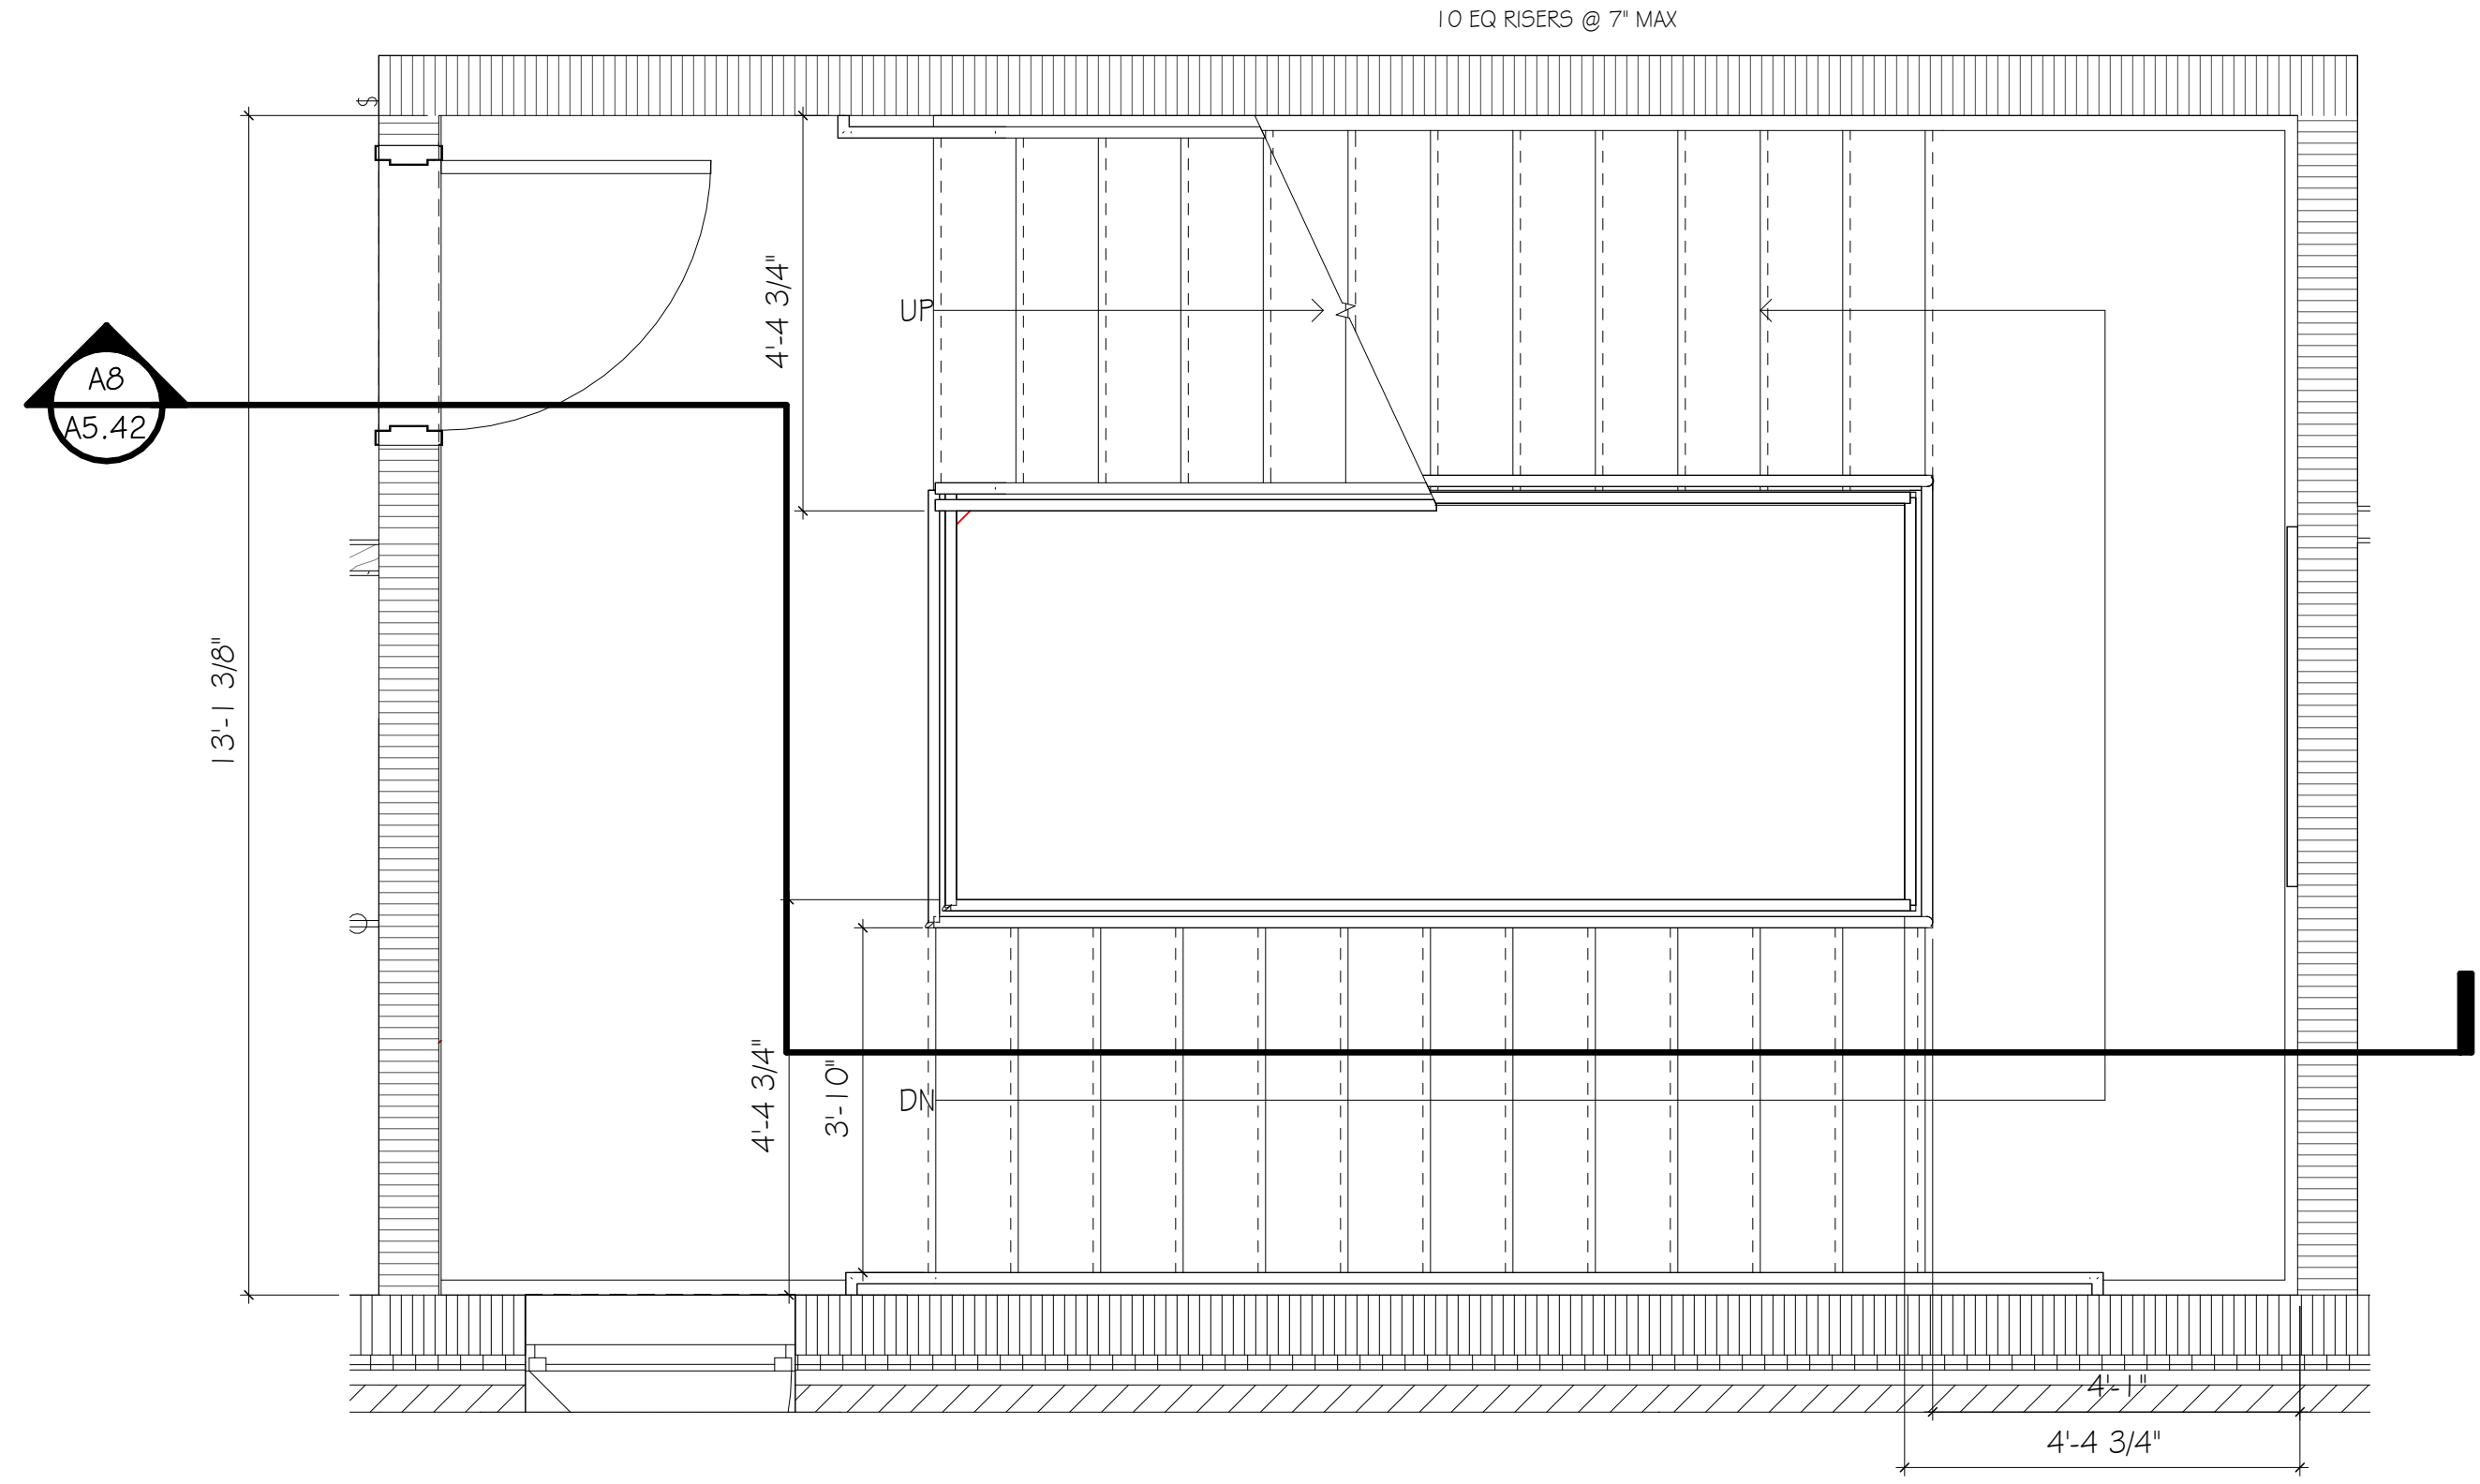

D7 ST2 - LEVEL 2
SCALE: 1/2" = 1'-0"

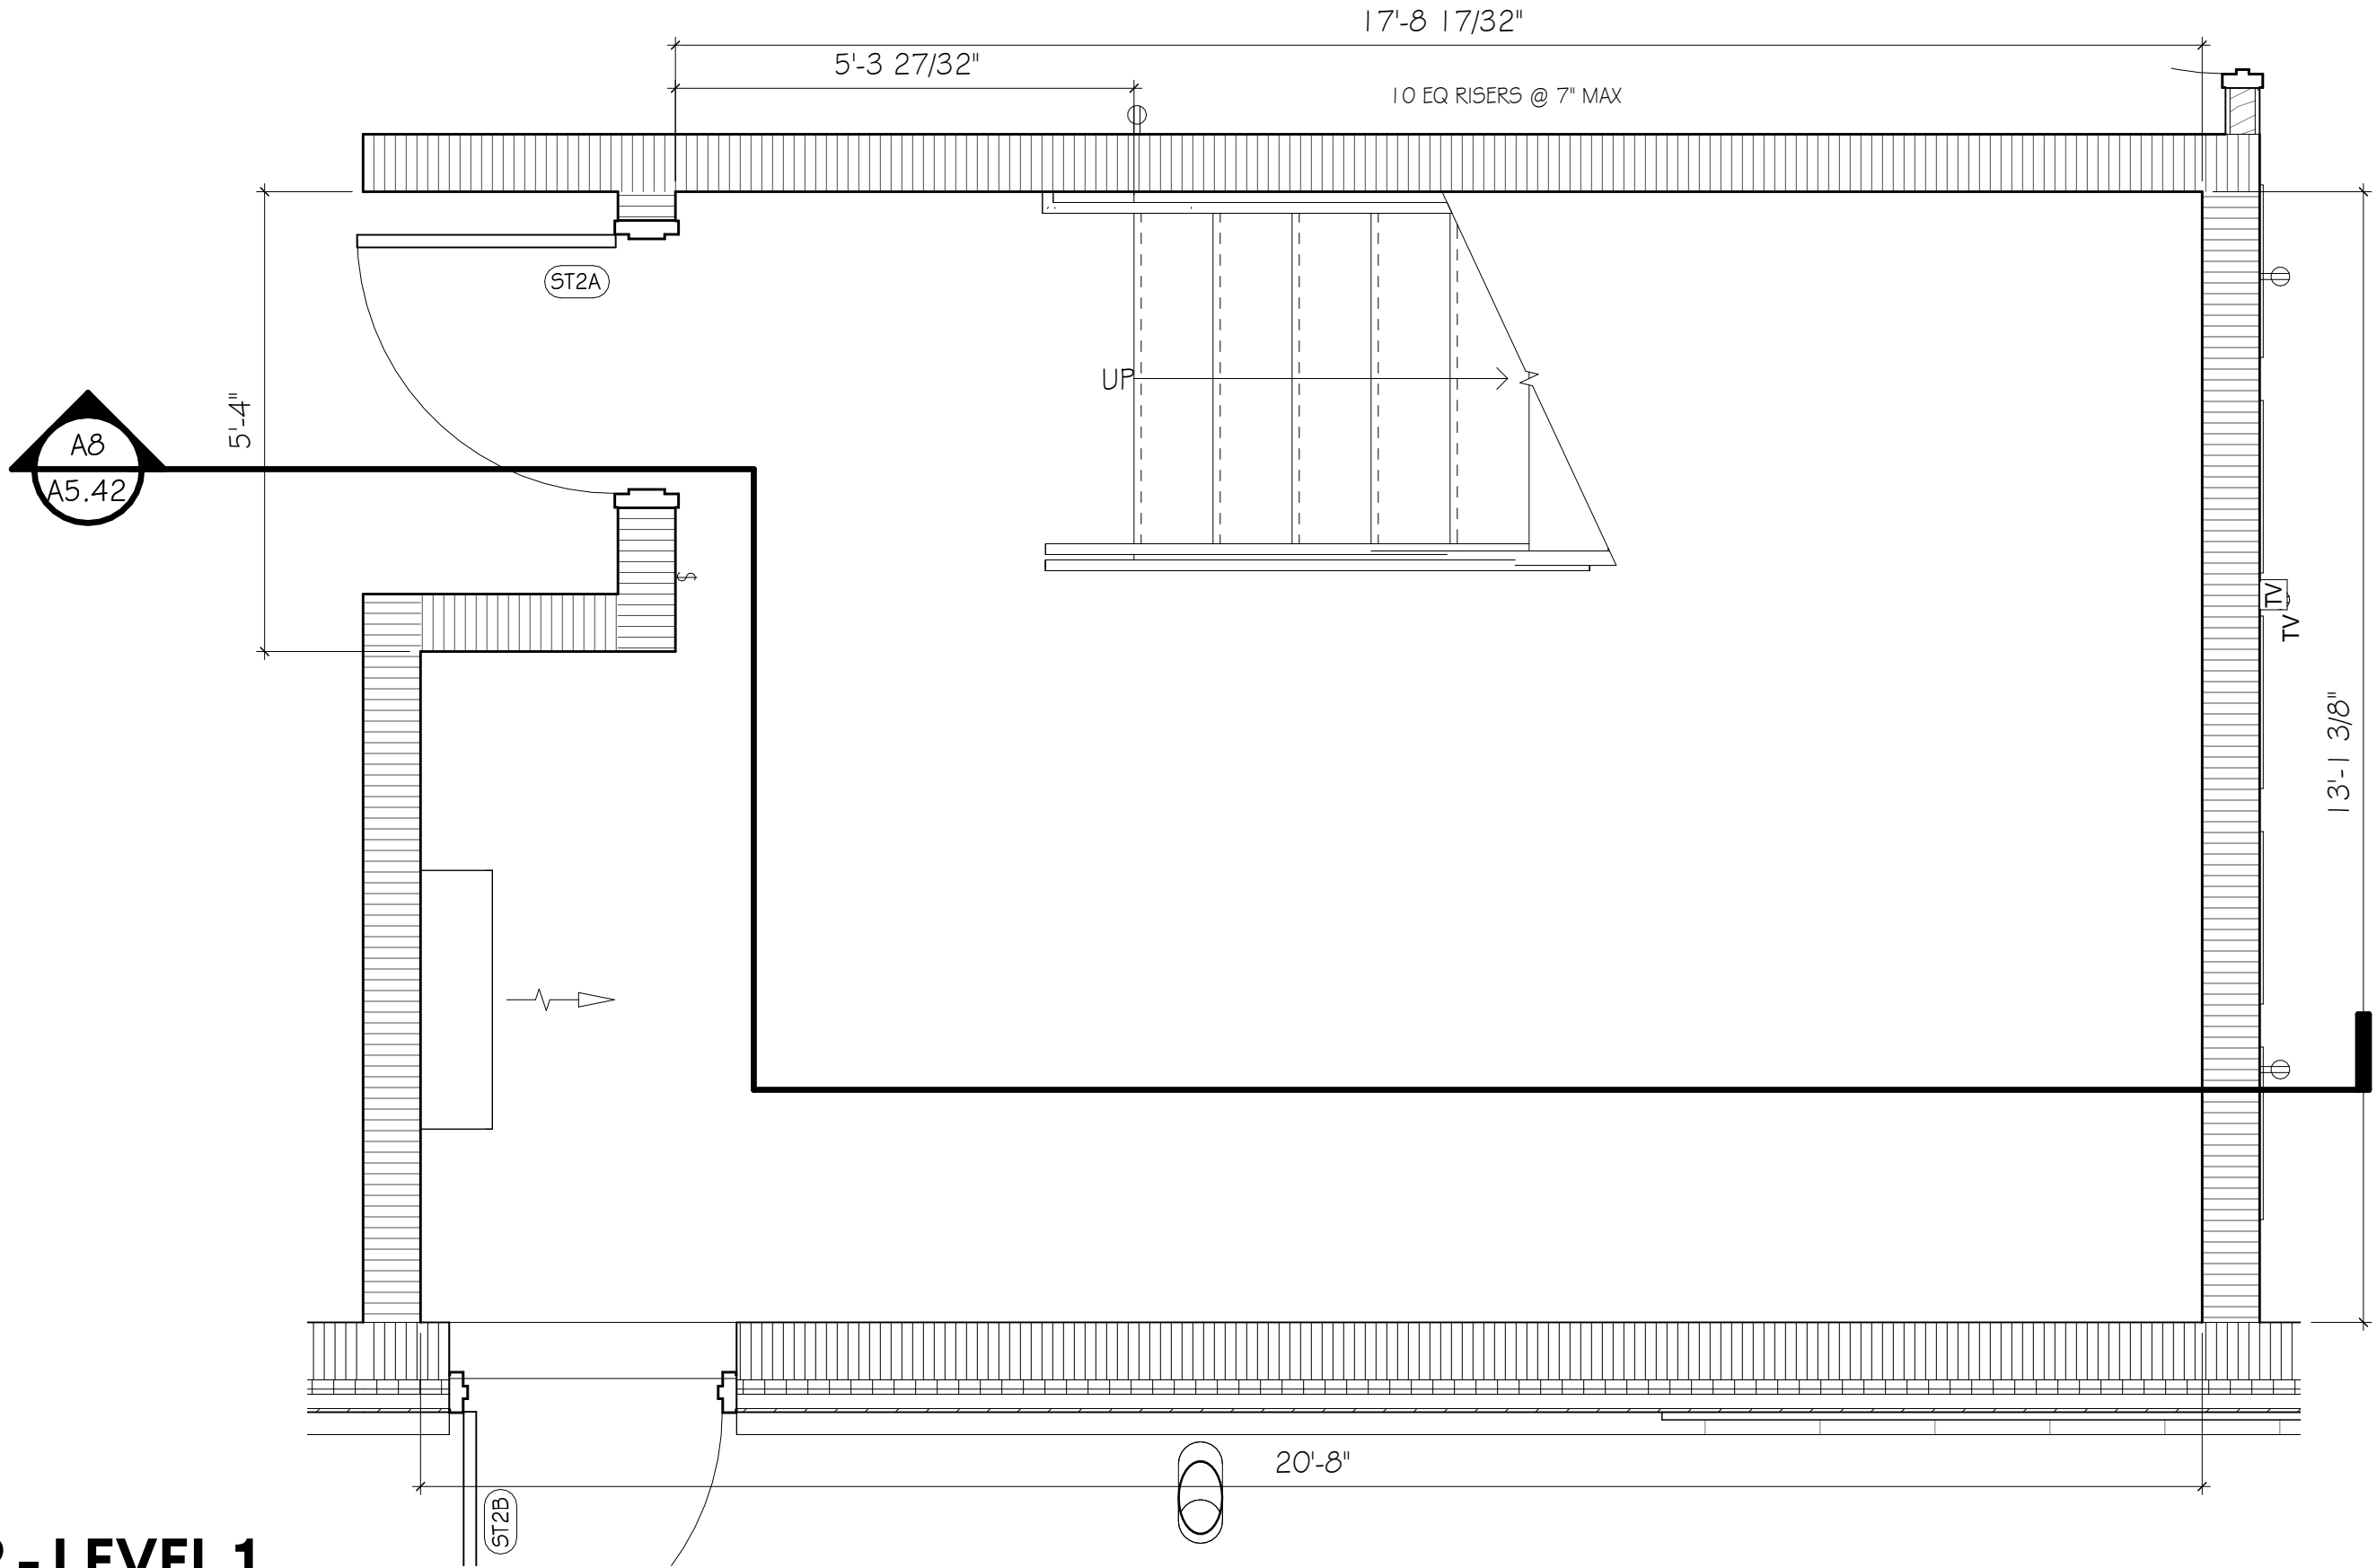

G7 ST2 - LEVEL 1
SCALE: 1/2" = 1'-0"

VERTICAL CIRCULATION

ASHVILLE FIRE STATION #2

100% CONSTRUCTION DOCUMENTS

2

ADDENDUM 5/2/22/2026

DATE

ISSUE

DATE

19/2026

11/2026

12/2026

2/17/2026 11:43:33 AM
TEMPLATE VERSION: 2025.1

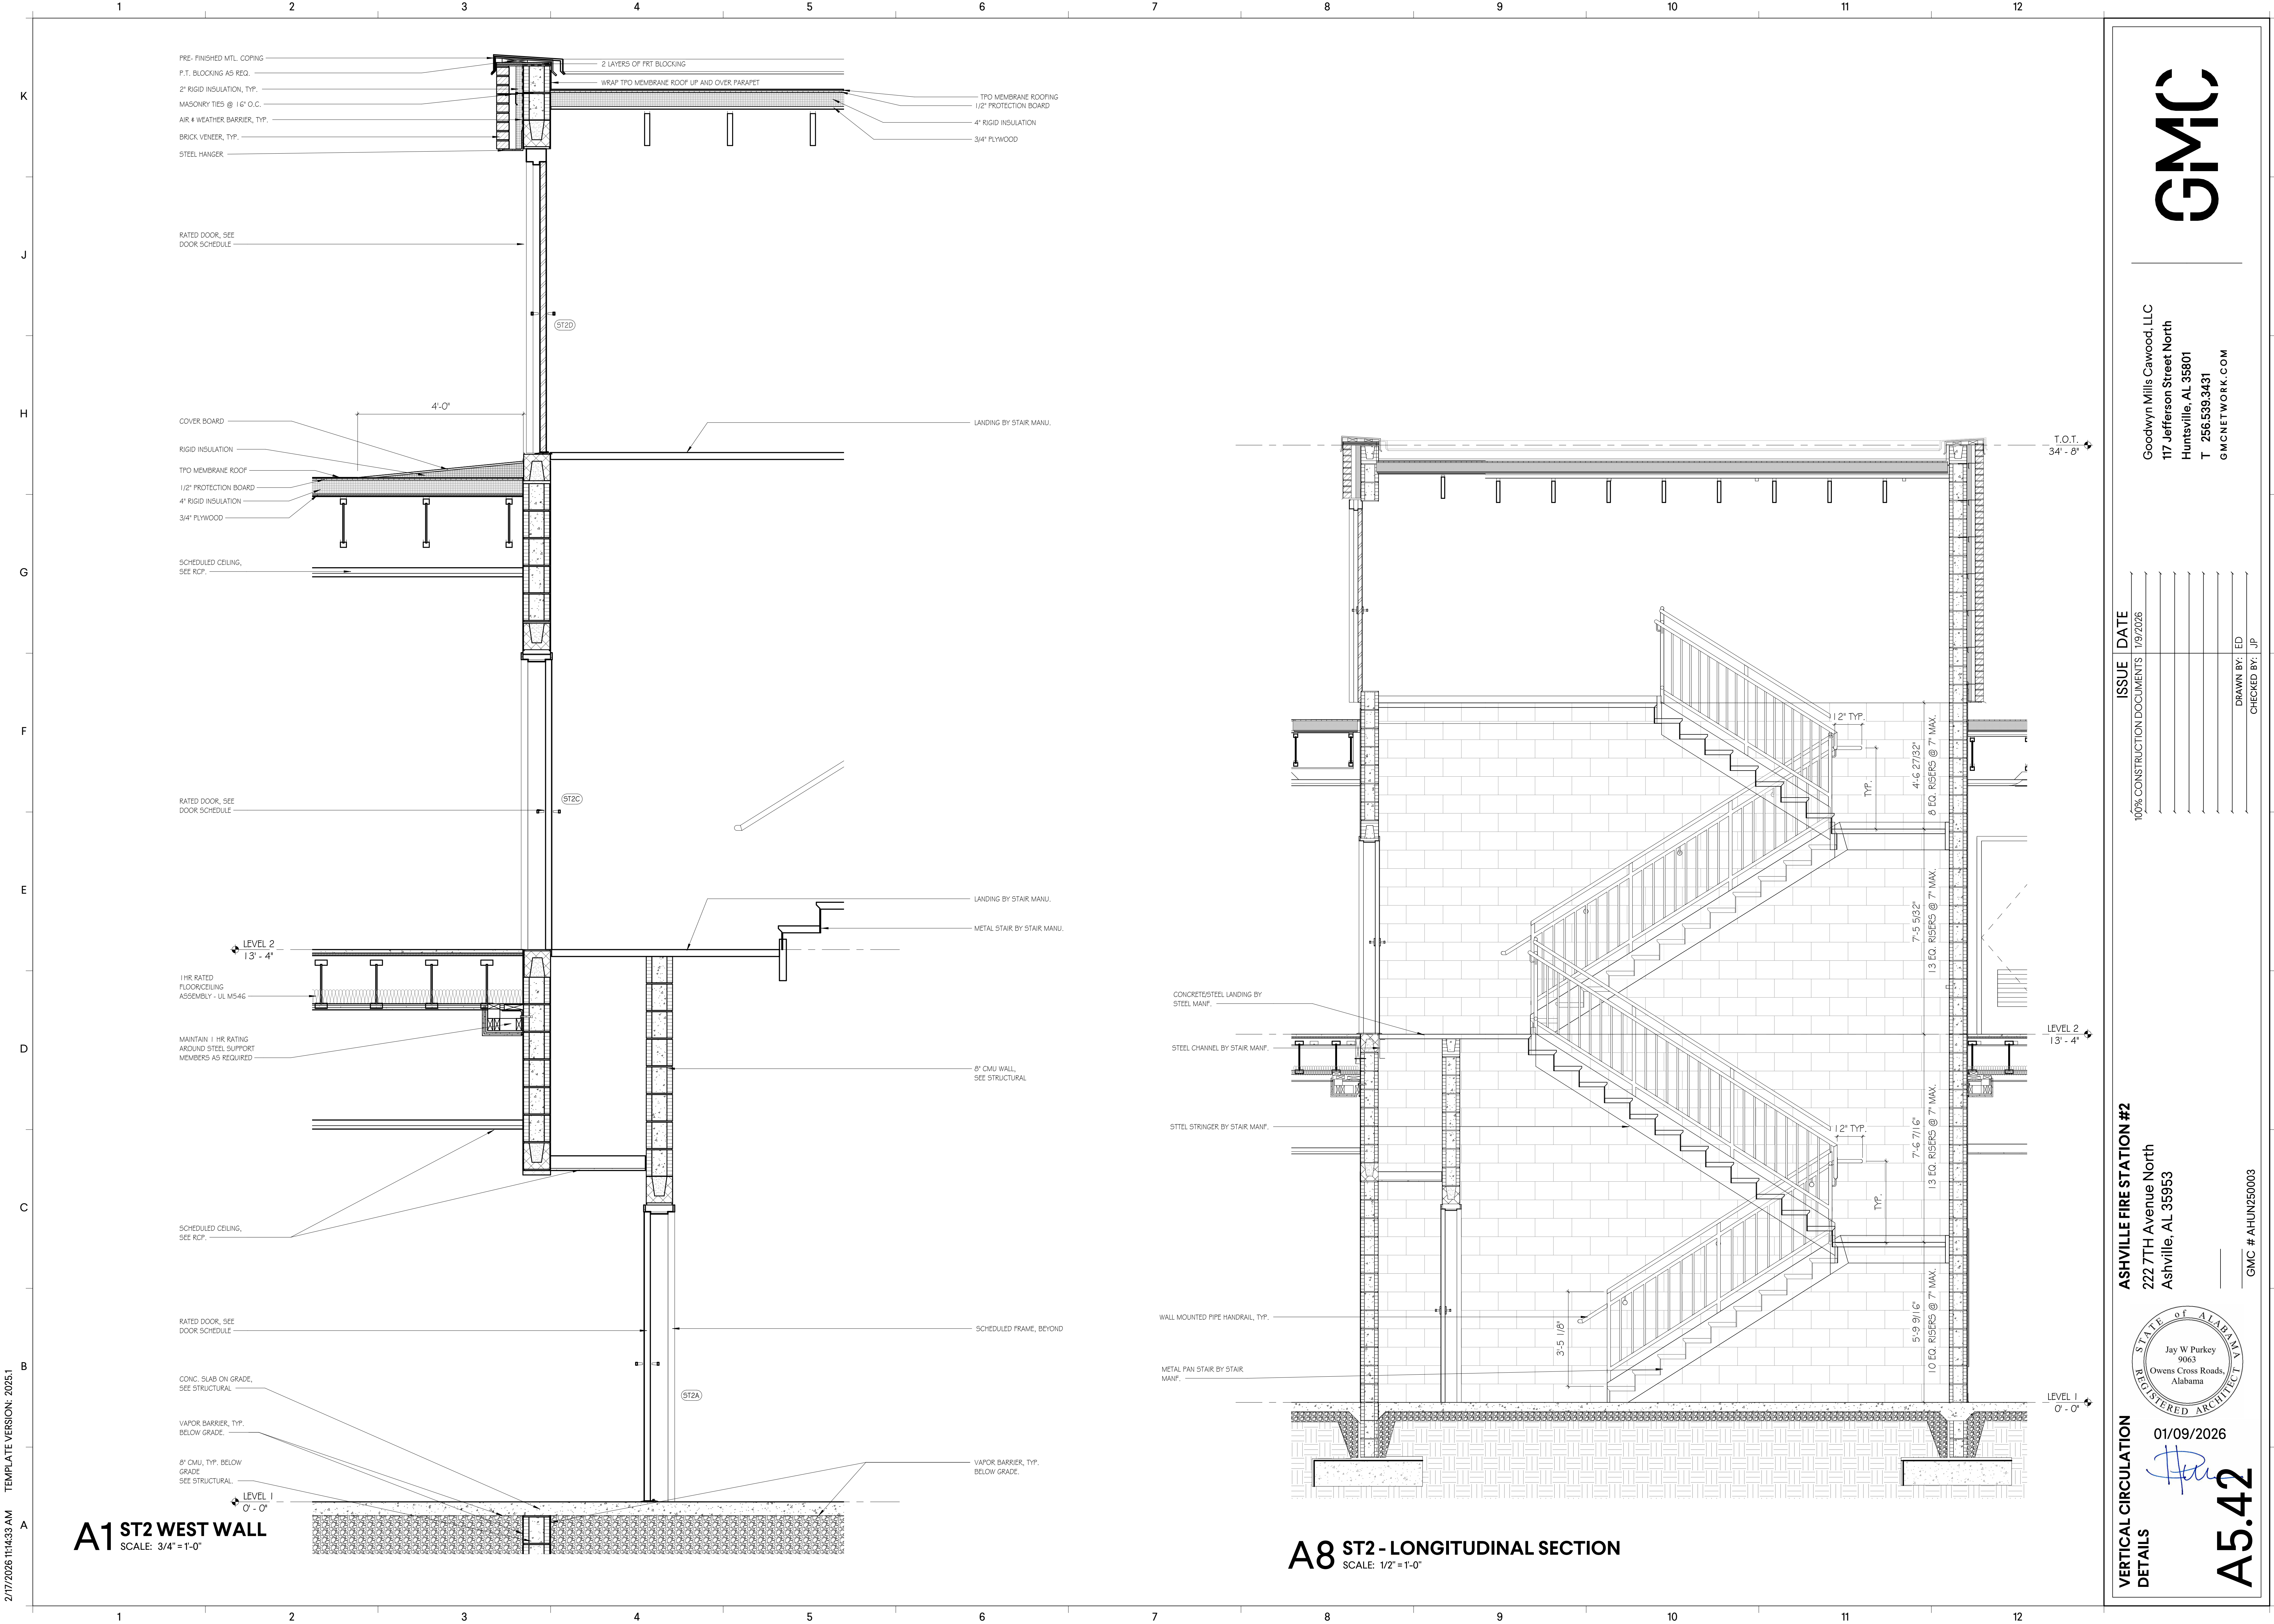

A1 ST2 WEST WALL
SCALE: 3/4" = 1'-0"

A8 ST2 - LONGITUDINAL SECTION
SCALE: 1/2" = 1'-0"

VERTICAL CIRCULATION
DETAILS


ASHVILLE FIRE STATION #2

222 7TH Avenue North
Ashville, AL 35953

ISSUE DATE
100% CONSTRUCTION DOCUMENTS 1/9/2026

DRAWN BY: ED
CHECKED BY: JP

Goodwyn Mills Cawood, LLC
117 Jefferson Street North
Huntsville, AL 35801
T 256.539.3431
GMCNETWORK.COM

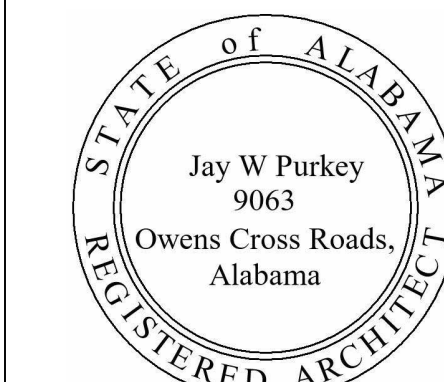

01/09/2026

[Signature]

A5.42


GMC # AHUN250003

ISSUE	DATE
100% CONSTRUCTION DOCUMENTS	01/13/26
DRAWN BY: Author	
CHECKED BY: Checker	

ASHVILLE FIRE STATION #2

222 7TH Avenue North
Ashville, AL 35953

GMC # AHUN250003

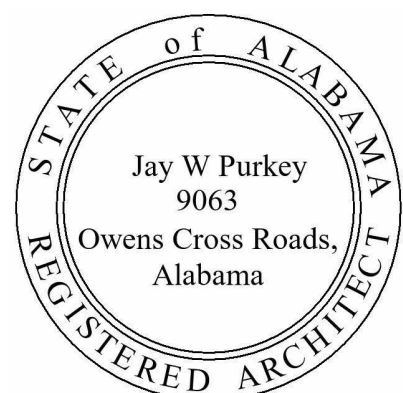

01/09/2026

VERTICAL CIRCULATION DETAILS CONT

A5.43



DOOR SCHEDULE

DOOR NUMBER	LOCATION ROOM NAME	SIZE			DOOR		FRAME			HARDWARE			DETAILS			FIRE RATING	NUMBERED NOTES	
		WIDTH	HT	THK	DOOR TYPE	MATL	GLASS OR LOUVER TYPE	FRAME TYPE	MATL	GLASS TYPE	HARDWARE SET NO.	ELEC. COORD.		HEAD	JAMB			SILL
												HOLD OPEN	FIRE ALARM INTERFAC					
	PLATFORM	2'-6"	2'-6"	13/8"	F	WD												
100A	LOBBY	6'-0"	8'-0"	13/4"	FG2	HM	IG3 GIA	F13	HM								02	
100B	LOBBY	6'-0"	8'-0"	13/4"	FG2	HM		F13	HM								90 MIN	02
101	TRIAGE	4'-0"	7'-0"	13/4"	F	WD		F13	HM								90 MIN	
102	UNISEX TOILET	3'-0"	7'-0"	13/4"	F	WD		F1	HM								45 MIN	17, 21
103	OFFICE	3'-0"	7'-0"	13/4"	N4	WD		F1	HM	-							45 MIN	21
104	OFFICE	3'-0"	7'-0"	13/4"	N4	WD	F1	HM								45 MIN	21	
105	OFFICE	3'-0"	7'-0"	13/4"	F	HM	F13	HM	-							45 MIN	20, 21	
106	WATCH OFFICE	3'-0"	7'-0"	13/4"	N4	WD	F1	HM	-							45 MIN	21	
107	FIRE RISER	3'-0"	7'-0"	13/4"	F	HM	F13	HM										
108	IT/ELECT.	3'-0"	7'-0"	13/4"	F	WD	F13	HM								90 MIN		
109	CORRIDOR	3'-0"	7'-0"	13/4"	N4	HM	F13	HM										
110A	CORRIDOR	3'-0"	7'-0"	13/4"	N4	WD	F1	HM								45 MIN	21	
110B	TRAINING	3'-0"	7'-0"	13/4"	F	HM	F13	HM										
111	A/V & STORAGE	3'-0"	7'-0"	13/4"	F	WD	F1	HM										
112A	FITNESS	3'-0"	7'-0"	13/4"	HG	WD	GIA	F1	HM							45 MIN	21	
112B	FITNESS	8'-0"	10'-0"	3/4"	OT												30	
113	EMS STORAGE	3'-0"	7'-0"	13/4"	F	WD		F13	HM							45 MIN	21	
114	GEAR ROOM	3'-0"	7'-0"	13/4"	N4	HM		F13	HM							45 MIN	21	
115	UNISEX TOILET	3'-0"	7'-0"	13/4"	F	WD		F13	HM							45 MIN	21	
116	DECON AREA	3'-0"	7'-0"	13/4"	N4	HM		F13	HM							45 MIN	17, 21, 21, 31	
117	SHOWER ROOM	3'-0"	7'-0"	13/4"	L	HM	L2 HM	F1	HM	-							31	
118A	APPARATUS BAY	3'-0"	7'-0"	13/4"	N4	HM		F13	HM							45 MIN	21, 29	
118B	APPARATUS BAY	3'-0"	7'-0"	13/4"	N4	HM		F13	HM							45 MIN	21, 29	
118C	APPARATUS BAY	3'-0"	7'-0"	13/4"	F	HM		F13	HM									
118D	APPARATUS BAY	3'-0"	7'-0"	13/4"	F	HM		F13	HM									
118E	APPARATUS BAY	11'-10"	13'-11"	11/2"	GT													
118F	APPARATUS BAY	11'-10"	13'-11"	11/2"	GT												30	
118G	APPARATUS BAY	11'-10"	13'-11"	11/2"	GT												30	
118H	APPARATUS BAY	11'-10"	13'-11"	11/2"	GT												30	
118I	APPARATUS BAY	11'-10"	13'-11"	11/2"	GT												30	
118J	APPARATUS BAY	11'-10"	13'-11"	11/2"	GT												30	
119	JAN.	3'-0"	7'-0"	13/4"	F	WD		F13	HM									
200	CORRIDOR	3'-0"	7'-0"	13/4"	F	WD		F13	HM									
203	STORAGE W/ LOCKERS	3'-0"	7'-0"	13/4"	F	WD		F1	HM							90 MIN	21	
204	BUNK ROOM 1	3'-0"	7'-0"	13/4"	F	WD		F1	HM							45 MIN	16, 21, 29	
205	BUNK ROOM 2	3'-0"	7'-0"	13/4"	F	WD		F1	HM							45 MIN	16, 21, 29	
206	BUNK ROOM 3	3'-0"	7'-0"	13/4"	F	WD		F1	HM							45 MIN	16, 21, 29	
207	BUNK ROOM 4	3'-0"	7'-0"	13/4"	F	WD		F1	HM							45 MIN	16, 21, 29	
208	BUNK ROOM 5	3'-0"	7'-0"	13/4"	F	WD		F1	HM							45 MIN	16, 21, 29	
209	BUNK ROOM 6	3'-0"	7'-0"	13/4"	F	WD		F1	HM							45 MIN	16, 21, 29	
210	BUNK ROOM 7	3'-0"	7'-0"	13/4"	F	WD		F1	HM							45 MIN	16, 21, 29	
211	IT/ELECT.	3'-0"	7'-0"	13/4"	F	WD		F1	HM							45 MIN	21	
212A	CORRIDOR	3'-0"	7'-0"	13/4"	N4	WD		F1	HM	-						45 MIN	21	
212B	CORRIDOR	3'-0"	7'-0"	13/4"	N4	WD		F1	HM	-						45 MIN	21	
213	OFFICE/FLEX SPACE	3'-0"	7'-0"	13/4"	N4	WD		F1	HM	-						45 MIN	21	
214	STORAGE	2'-6"	6'-8"	13/4"	F	WD		F1	HM									
215	PANTRY	2'-6"	7'-0"	13/4"	FL	WD	WD	F1	HM									
216	PANTRY	2'-6"	7'-0"	13/4"	FL	WD	WD	F1	HM									
217	PANTRY	2'-6"	7'-0"	13/4"	FL	WD	WD	F1	HM									
218	STORAGE	3'-0"	7'-0"	13/4"	F	WD		F1	HM							45 MIN	21	
219	RESTROOM 1	3'-0"	7'-0"	13/4"	F	WD		F1	HM							45 MIN	17, 21	
220	RESTROOM 2	3'-0"	7'-0"	13/4"	F	WD		F1	HM							45 MIN	17, 21	
221	RESTROOM 3	3'-0"	7'-0"	13/4"	F	WD		F1	HM							45 MIN	17, 21	
222	LAUNDRY	3'-0"	7'-0"	13/4"	F	WD		F1	HM							45 MIN	21, 29	
223	RESTROOM 4	3'-0"	7'-0"	13/4"	F	WD		F1	HM							45 MIN	17, 21	
224	STORAGE	3'-0"	7'-0"	13/4"	L	HM	L2 HM	F1	HM	-							21	
225	STORAGE	3'-0"	7'-0"	13/4"	L	HM	L2 HM	F1	HM	-							21	
226	STORAGE	2'-0"	2'-0"	13/8"	F													
ST1A	CORRIDOR	3'-0"	7'-0"	13/4"	F	WD		F1	HM							45 MIN		
ST1B	STAIRWELL	3'-0"	7'-0"	13/4"	N4	WD		F1	HM							45 MIN		
ST2A	CORRIDOR	3'-0"	7'-0"	13/4"	N4	WD		F1	HM							45 MIN		
ST2B	STAIRWELL	3'-0"	7'-0"	13/4"	N4	HM		F13	HM							90 MIN		
ST2C	STAIRWELL	3'-0"	7'-0"	13/4"	N4	WD		F1	HM							45 MIN		
ST2D		3'-0"	7'-0"	13/4"	N4	HM		F13	HM							45 MIN		


DOOR NUMBERED NOTES

- 01 MAGNETIC HOLD-OPEN DEVICES
- 02 AUTOMATIC DOOR OPERATOR, SEE SPECIFICATION 08 7100
- 03 AUTOMATIC ENTRANCE DOORS, SEE SPECIFICATIONS
- 04 ALUMINUM-FRAMED ENTRANCE DOORS, SEE SPECIFICATIONS
- 05 ALL-GLASS ENTRANCE DOORS, SEE SPECIFICATIONS
- 06 ALUMINUM-FRAMED ICU/CU DOOR, SEE SPECIFICATIONS
- 07 SLIDING ICU/CU DOOR, SEE SPECIFICATIONS
- 08 SLIDING EXAM ROOM DOOR, SEE SPECIFICATIONS
- 09 OVERHEAD COILING DOOR, SEE SPECIFICATIONS
- 10 OVERHEAD COILING GRILLE, SEE SPECIFICATIONS
- 11 LEAD-LINED DOOR AND FRAME, SEE SPECIFICATIONS 08 1416 & 13 4900
- 12 RF DOOR TO BE PROVIDED COMPLETE WITH HARDWARE BY RF SHIELDING VENDOR
- 13 INTEGRAL BLINDS BETWEEN 2 PANES ULTRACLEAR GLASS (UPPER LITES ONLY)
- 14 PROVIDE OPAQUE FILM AT DOOR GLAZING
- 15 THERMAL RATED (INSULATED) ASSEMBLY
- 16 SOUND RATED DOOR ASSEMBLY. MATCH RATING OF PARTITION IN WHICH LOCATED
- 17 PRIVACY LOCK WITH OCCUPANCY INDICATOR
- 18 EGRESS - EXIT ONLY DOOR
- 19 MECHANICAL KEYPAD LOCK-SEE SPECIFICATION 08 7100
- 20 HEAVY-DUTY DOOR, SHALL BE 14 ga. FRAME AND 14 ga. HM DOOR
- 21 PROVIDE SMOKE SEALS AND POSITIVE LATCHING
- 22 PROVIDE POSITIVE LATCHING & LOCKSET. SEE HARDWARE SCHEDULE FOR FUNCTION
- 23 PROVIDE OVERALL DOOR WIDTH AS REQD FOR CLEAR DOOR OPNG TO BE 36" MIN.
- 24 PROVIDE OVERALL DOOR WIDTH AS REQD FOR CLEAR DOOR OPNG TO BE 42" MIN.
- 25 PROVIDE OVERALL DOOR WIDTH AS REQD FOR CLEAR DOOR OPNG TO BE 46" MIN.
- 26 PROVIDE OVERALL DOOR WIDTH AS REQD FOR CLEAR DOOR OPNG TO BE 48" MIN.
- 27 PROVIDE OVERALL DOOR WIDTH AS REQD FOR CLEAR DOOR OPNG TO BE 60" MIN.
- 28 PROVIDE OVERALL DOOR WIDTH AS REQD FOR CLEAR DOOR OPNG TO BE 72" MIN.
- 29 PROVIDE DOOR SWEEPS
- 30 DOOR FRAME SUPPLIED BY MANUFACTURER
- 31 PAINT WITH EPOXY PAINT


DOOR GENERAL NOTES

- 1) GENERAL:
- A. DOOR AND/OR FRAME CONSTRUCTION SHALL BE AS SPECIFIED UNLESS NOTED OTHERWISE.
- B. ALL TYPES OF DOORS ARE REPRESENTED IN THIS SCHEDULE FOR CONVENIENCE. WHERE MORE DESCRIPTIVE INFORMATION MAY BE LOCATED ELSEWHERE, NOTATION IS MADE IN THE NUMBERED NOTES COLUMN. (E.G. ALUMINUM FRAMED ENTRANCE DOORS. SEE SPECIFICATIONS)
- 2) MATERIAL AND FINISH:
- A. MATERIALS AND FINISHES INDICATED ON THE SCHEDULE ARE AS FOLLOWS:
- | | |
|--------|-------------------------------------|
| HM | HOLLOW METAL |
| ST | STEEL |
| STG | STEEL / STAINLESS OR STAINLESS CLAD |
| WD | SOLID CORE WOOD |
| WD/PL | WOOD / PLASTIC LAMINATE FACED |
| WD/R | WOOD / IMPACT-RESISTANT VINYL-FACED |
| AL | ALUMINUM |
| GL | GLAZING/GLASS |
| PREFIN | PREFINISHED (OR FACTORY FINISHED) |
| PNT | PAINTED |
| STN | STAINED |
- 3) GLASS:
- A. GLASS TYPES INDICATED ON THE SCHEDULE ARE AS FOLLOWS (SEE SPECIFICATION SECTIONS 08 8000 "GLAZING" & 13 4900 "RADIATION PROTECTION"):
- MONOLITHIC:
- | | | |
|-----|-----------|---|
| G1 | 6.0 mm | CLEAR, TEMPERED (INCREASED TO 1.0mm TH. AT 2-SIDED GLAZING) |
| G1A | 6.0 mm | CLEAR, HEAT STRENGTHENED |
| G2 | 6.0 mm | ULTRACLEAR, TEMPERED |
| G3 | 4.0mm(x2) | ULTRACLEAR, TEMPERED, 2 LITES + INTEGRAL BLINDS |
| G4 | 7.5 mm | CLEAR, LAMINATED, INTER-LAYER COLOR: CLEAR |
| G5 | 7.5 mm | ULTRACLEAR, LAMINATED, INTER-LAYER COLOR: CLEAR |
| G6 | 7.5 mm | CLEAR, LAMINATED, INTER-LAYER COLOR: ARCTIC SNOW |
| G7 | 12.5 mm | CLEAR, FIRE-RATED CERAMIC GLAZING, MATCH RATING OF OPENING |
| G8 | 12.5 mm | LEAD-BARLUM X/RAY SHIELDING GLASS (SEE SPECIFICATION 13 4900) |
| VAR | VARIABLE | SPECIALTY GLASS, (IF SCHEDULED, SEE SPECIFICATION 08 8000) |
- INSULATING:
- | | | |
|-----|------------|--------------------------------------|
| IG1 | 1 inch | INSULATING, VISION LITE |
| IG2 | 1 inch | INSULATING, SPANDREL LITE |
| IG3 | 1 5/16 in. | INSULATING, LAMINATED, VISION LITE |
| IG4 | 1 5/16 in. | INSULATING, LAMINATED, SPANDREL LITE |


DOOR TYPES - WOOD + HOLLOW METAL SWING DOORS

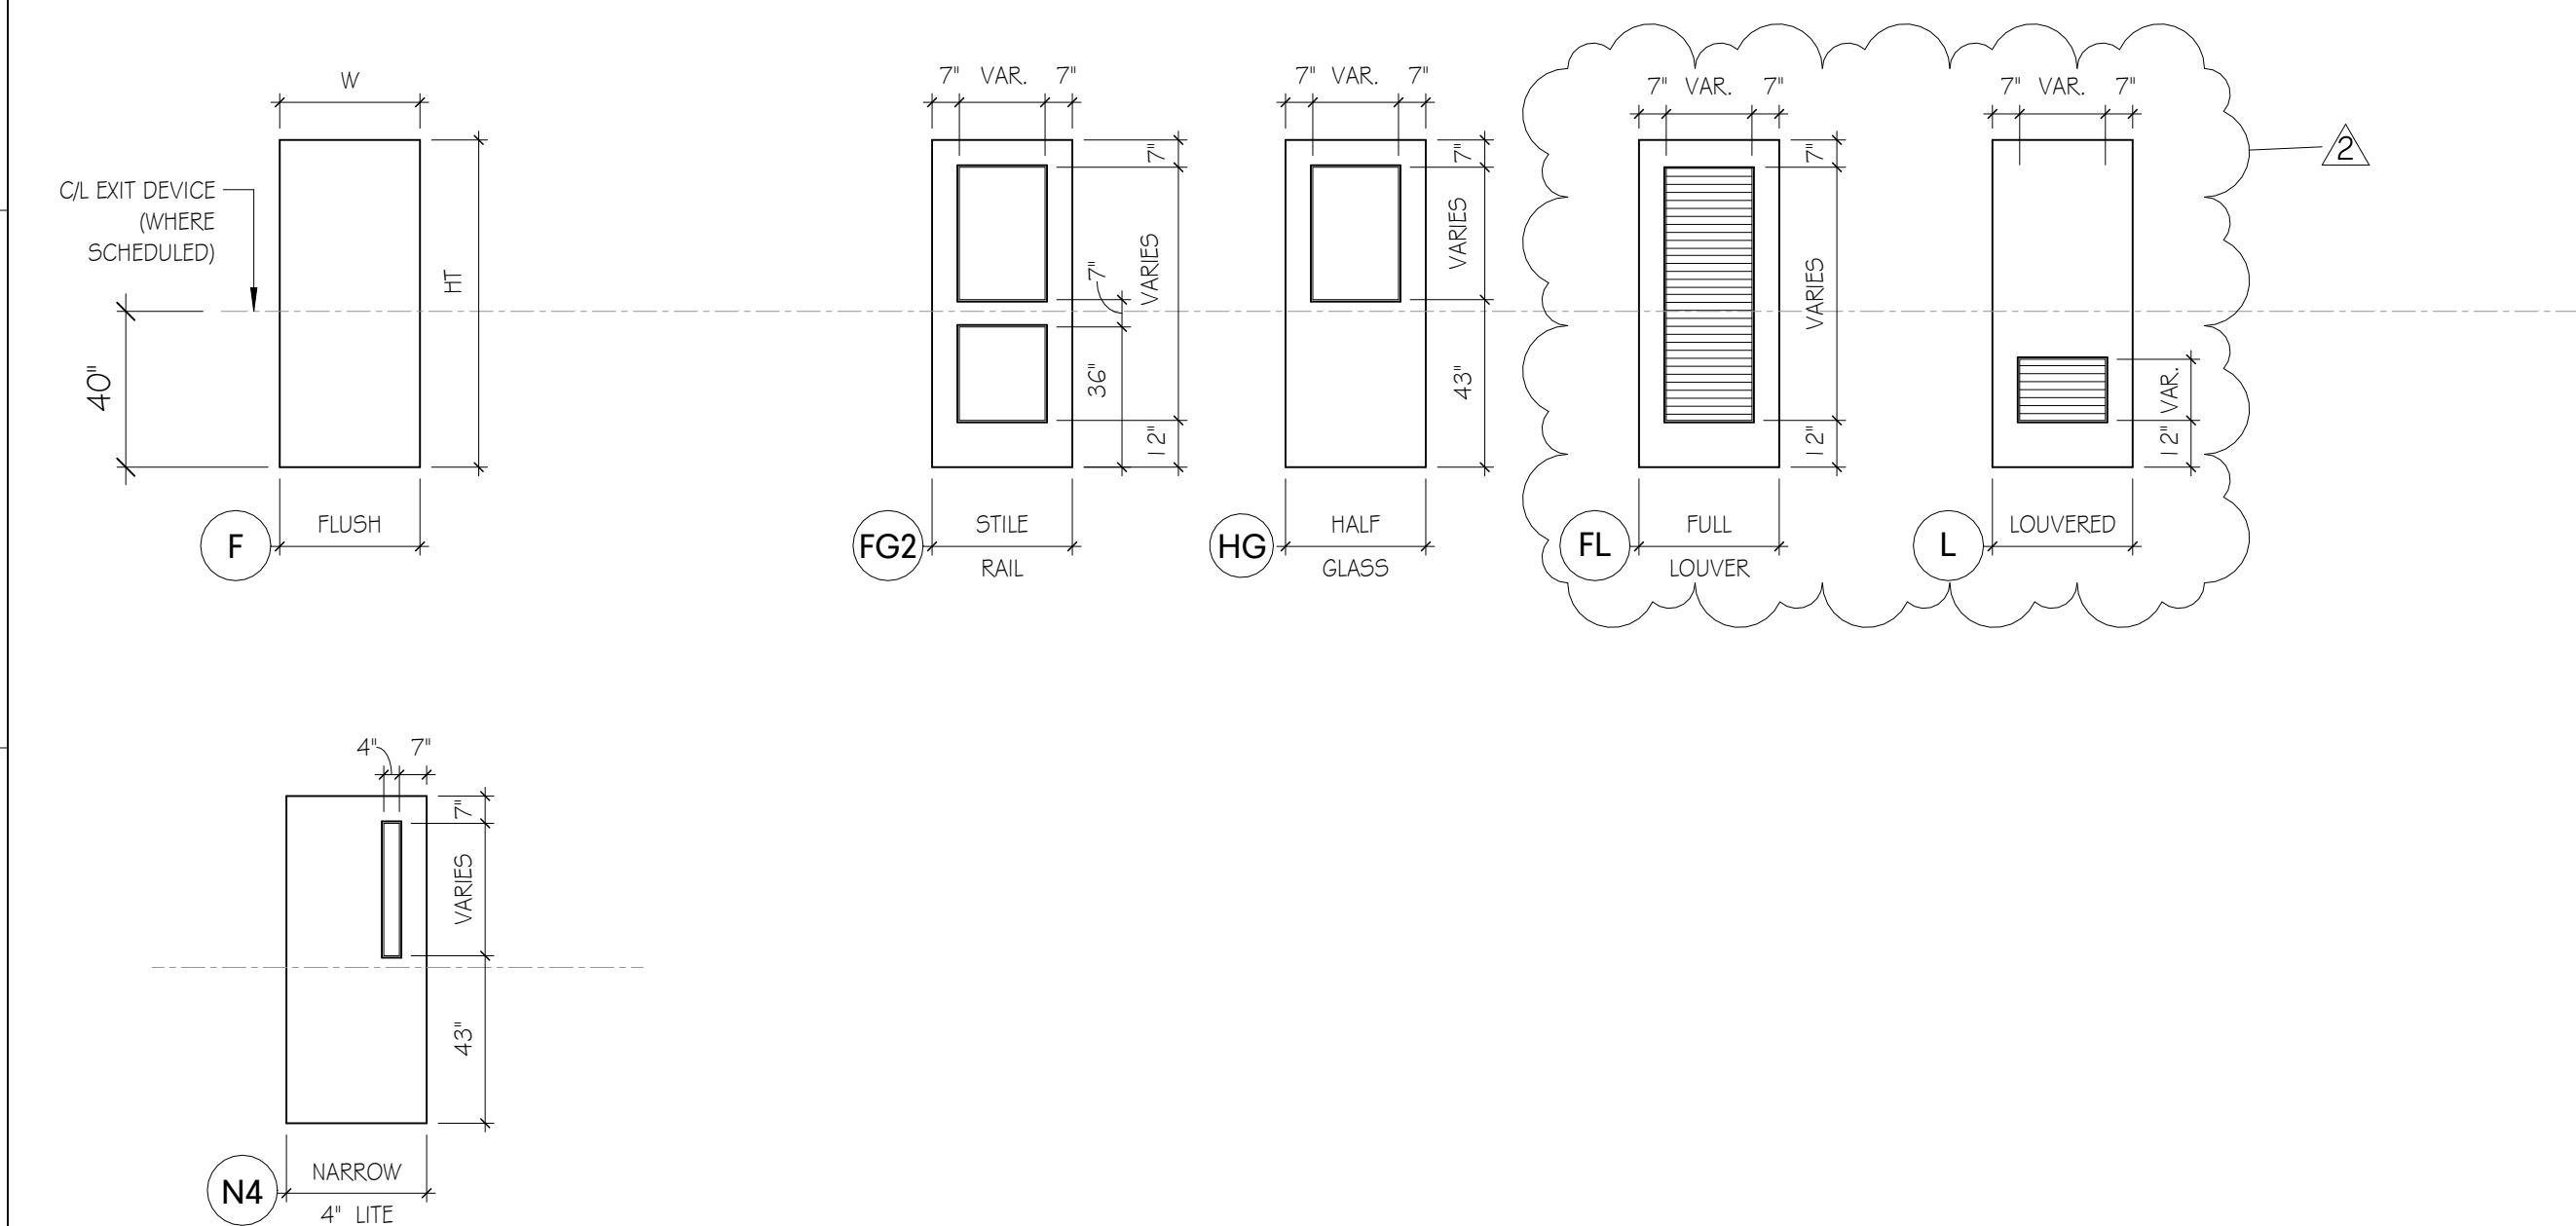


FRAME TYPES-HOLLOW METAL

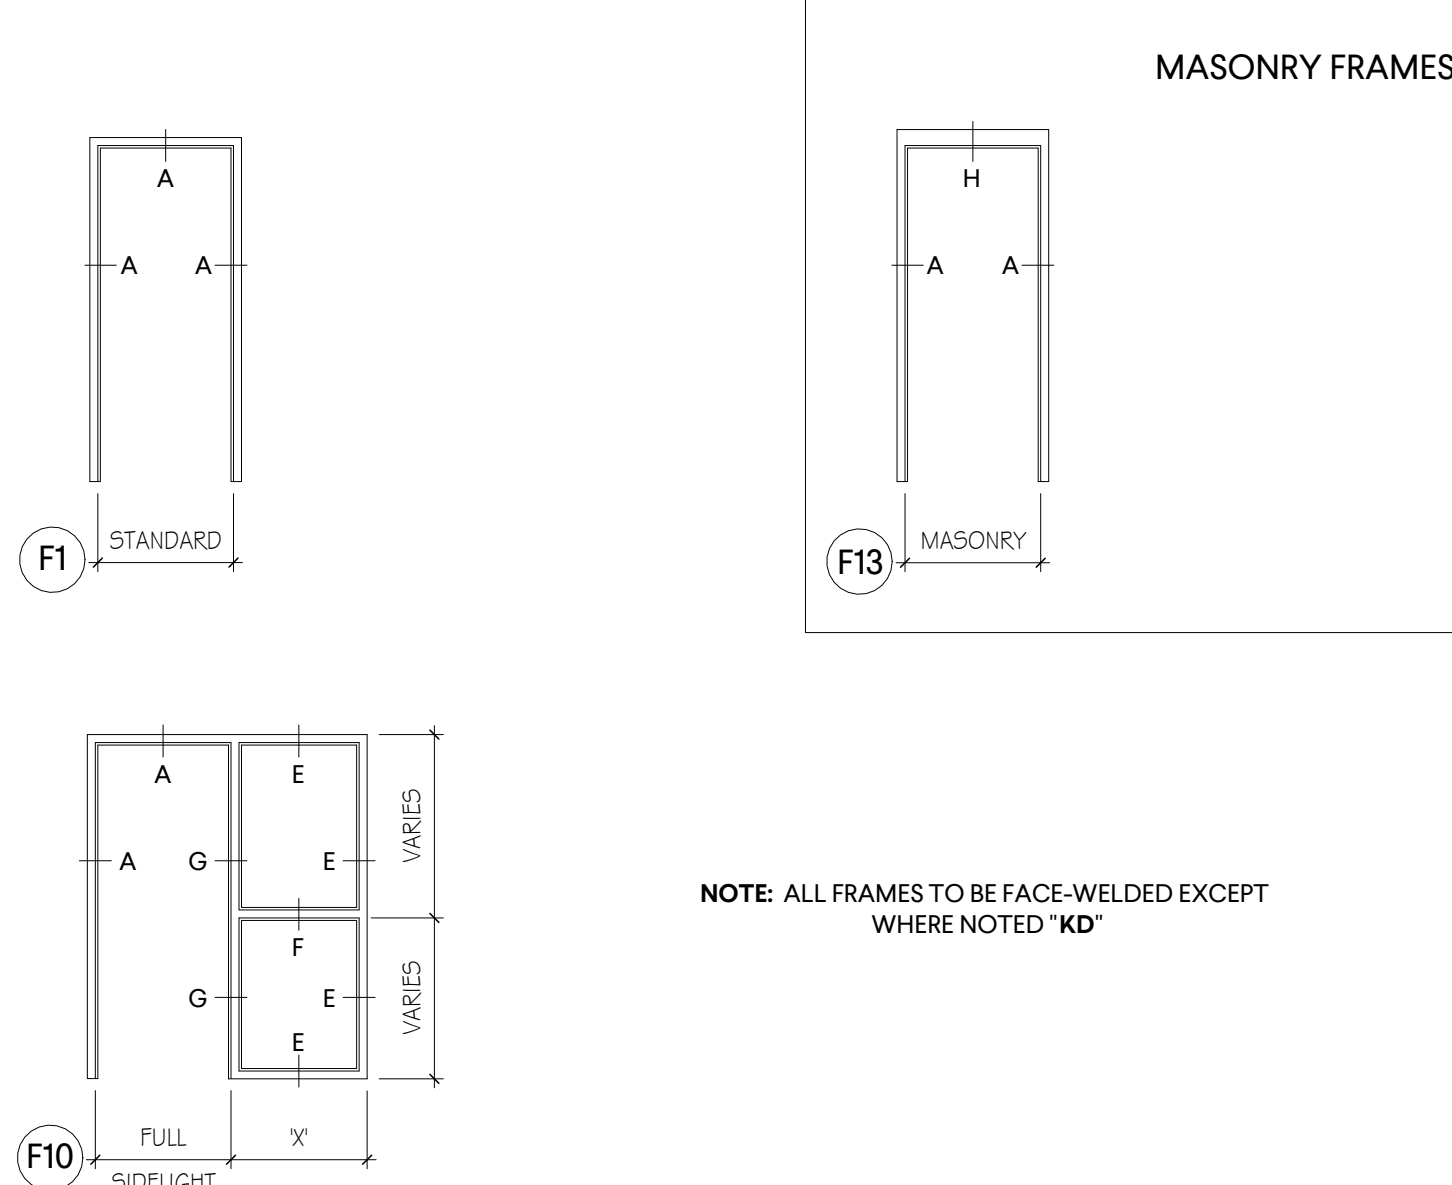

FRAME PROFILES

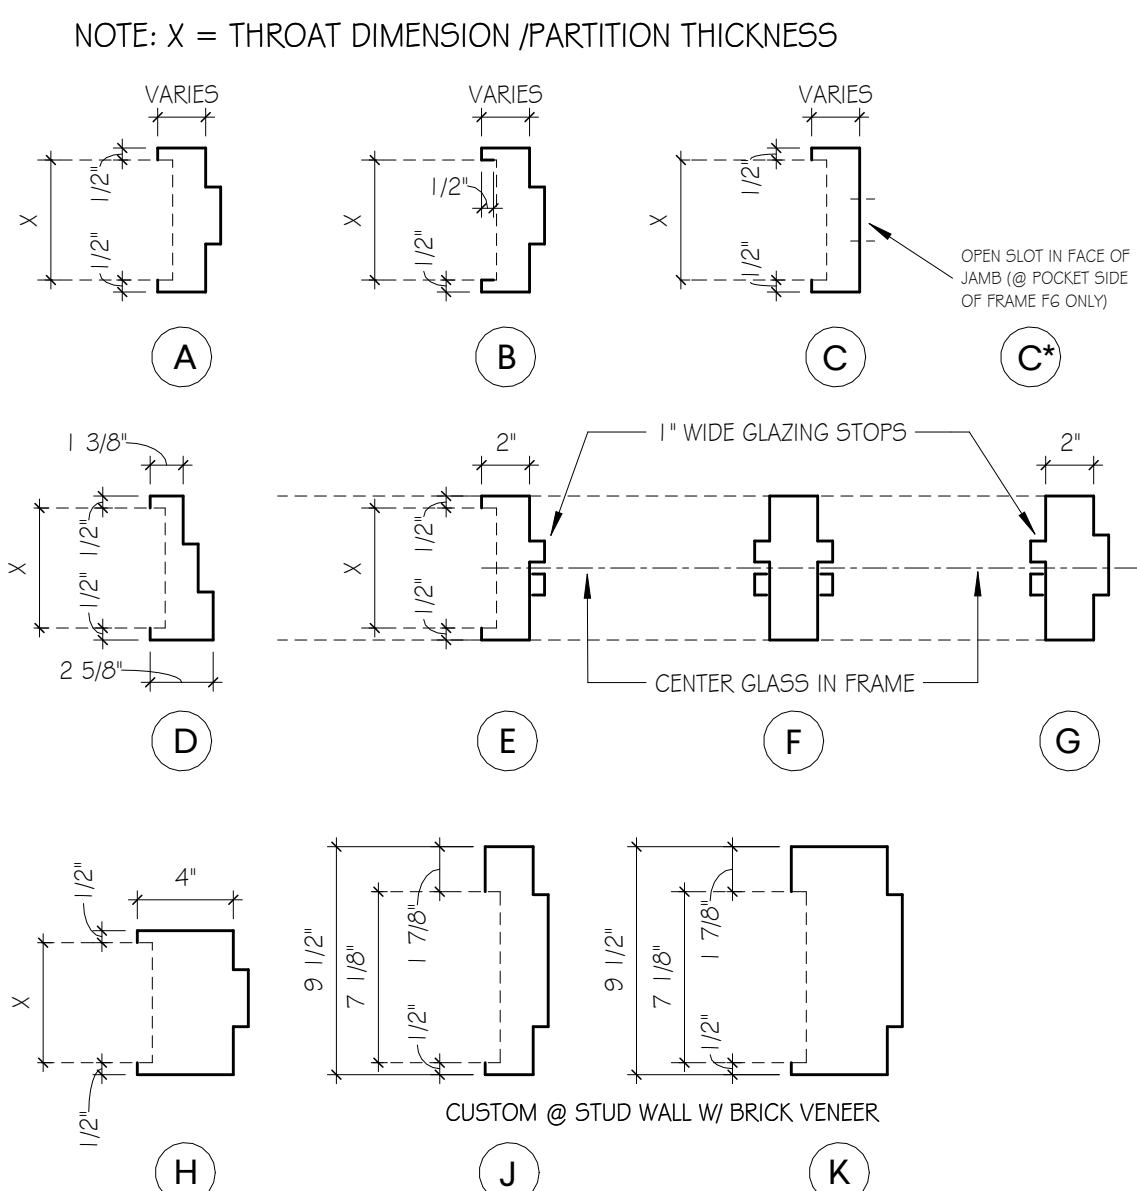

DOOR TYPES - SPECIALTY DOORS

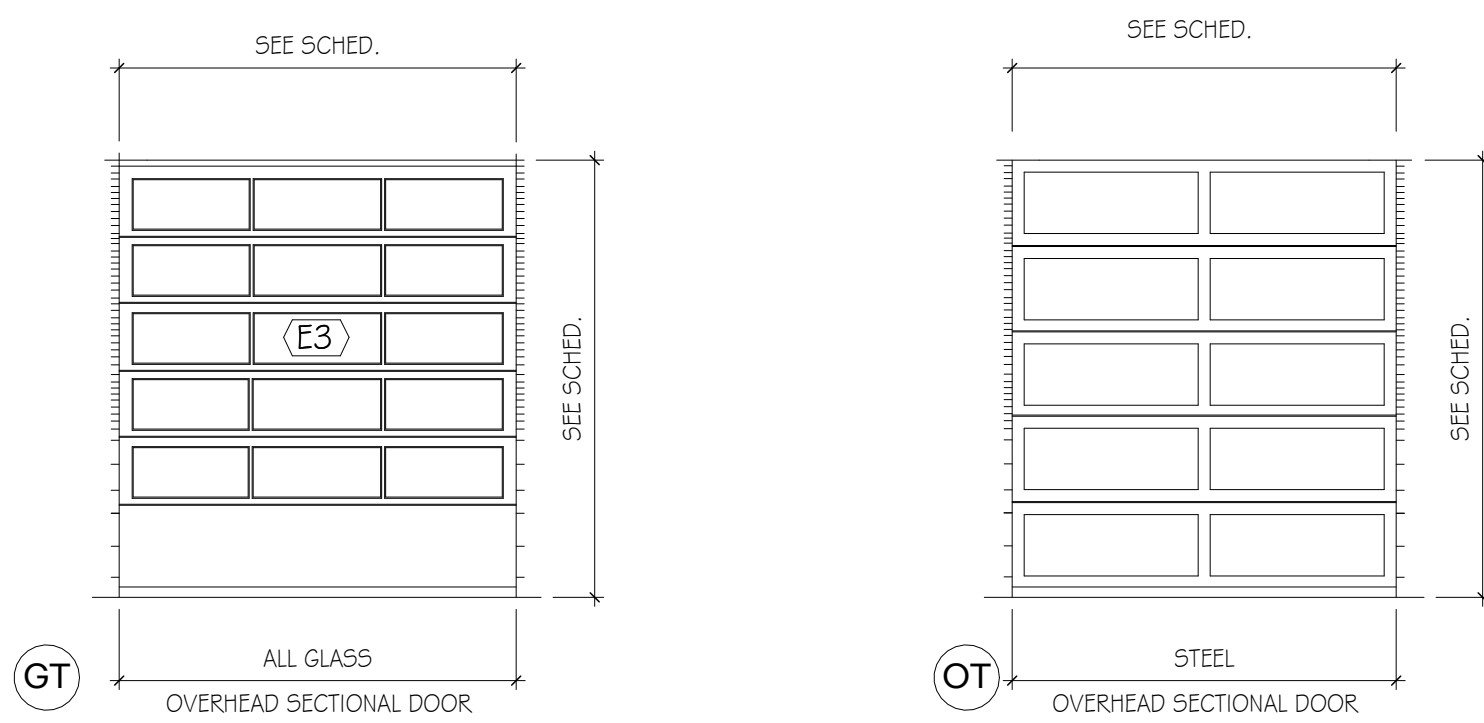

Goodwyn Mills Cawood, LLC
117 Jefferson Street North
Huntsville, AL 35801
T 256.539.3431
GMCNETWORK.COM

ISSUE	DATE
-------	------

ASHVILLE FIRE STATION #2

GMC # AHI IN250003

DOOR SCHEDULE

01/09/2026

A6.01

